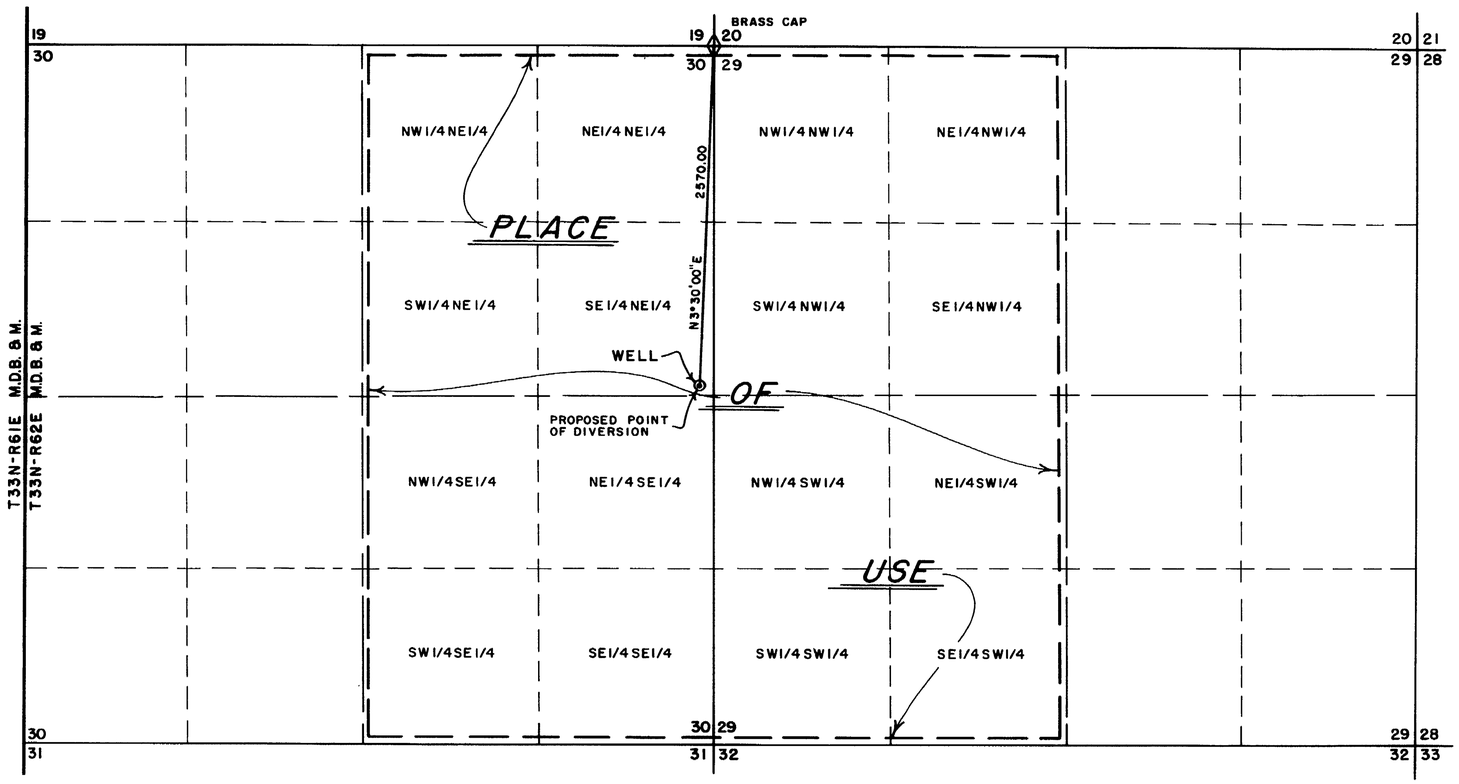

BASIS OF BEARING: G.L.O. PLAT.

STATE OF NEVADA
COUNTY OF ELKO } S.S.

I, Alan S. Boyack, being first duly sworn, depose and say that this map, consisting of one sheet, has been correctly drawn to the designated scale from field notes of a survey made under my supervision and direction, between the 7th day of April , and the 8th day of April ,1980; that it truly and correctly represents the proposed location and extent of the works used to divert water from underground in Elko County, by Ronald & Jolene Firgens for Irrigation & Domestic purposes. That the proposed point of diversion, the approximate location and size of the diverting channel, all reservoirs or basins, the location and names of all other works which will cross or connect with the proposed works, and the boundary of all lands, showing by 40- acre subdivision, are fully and correctly designated thereon.

Alan S. Boyack
State Water Right Surveyor No. 358

Subscribed and Sworn to before me this 14th day of April, 1980.

Linda L. Reynolds
Notary Public in and for Elko County, Nevada

LINDA L. REYNOLDS
Notary Public State of Nevada
Elko County Nevada
My Commission Expires May 5, 1981

SCALE: 1" = 600'

0 300 600 1200 1800 2400 3000

41105

FILED
APR 16 1980
STATE ENGINEER'S OFFICE

OFFICE
STATE ENGINEER
1980 APR 16 PM 2 39

MAP

TO ACCOMPANY APPLICATION TO APPROPRIATE WATER FOR

IRRIGATION & DOMESTIC

BY

RONALD & JOLENE FIRGENS

FROM AN UNDERGROUND SOURCE

BOYACK SURVEYING ELKO, NEVADA W-80013

41105