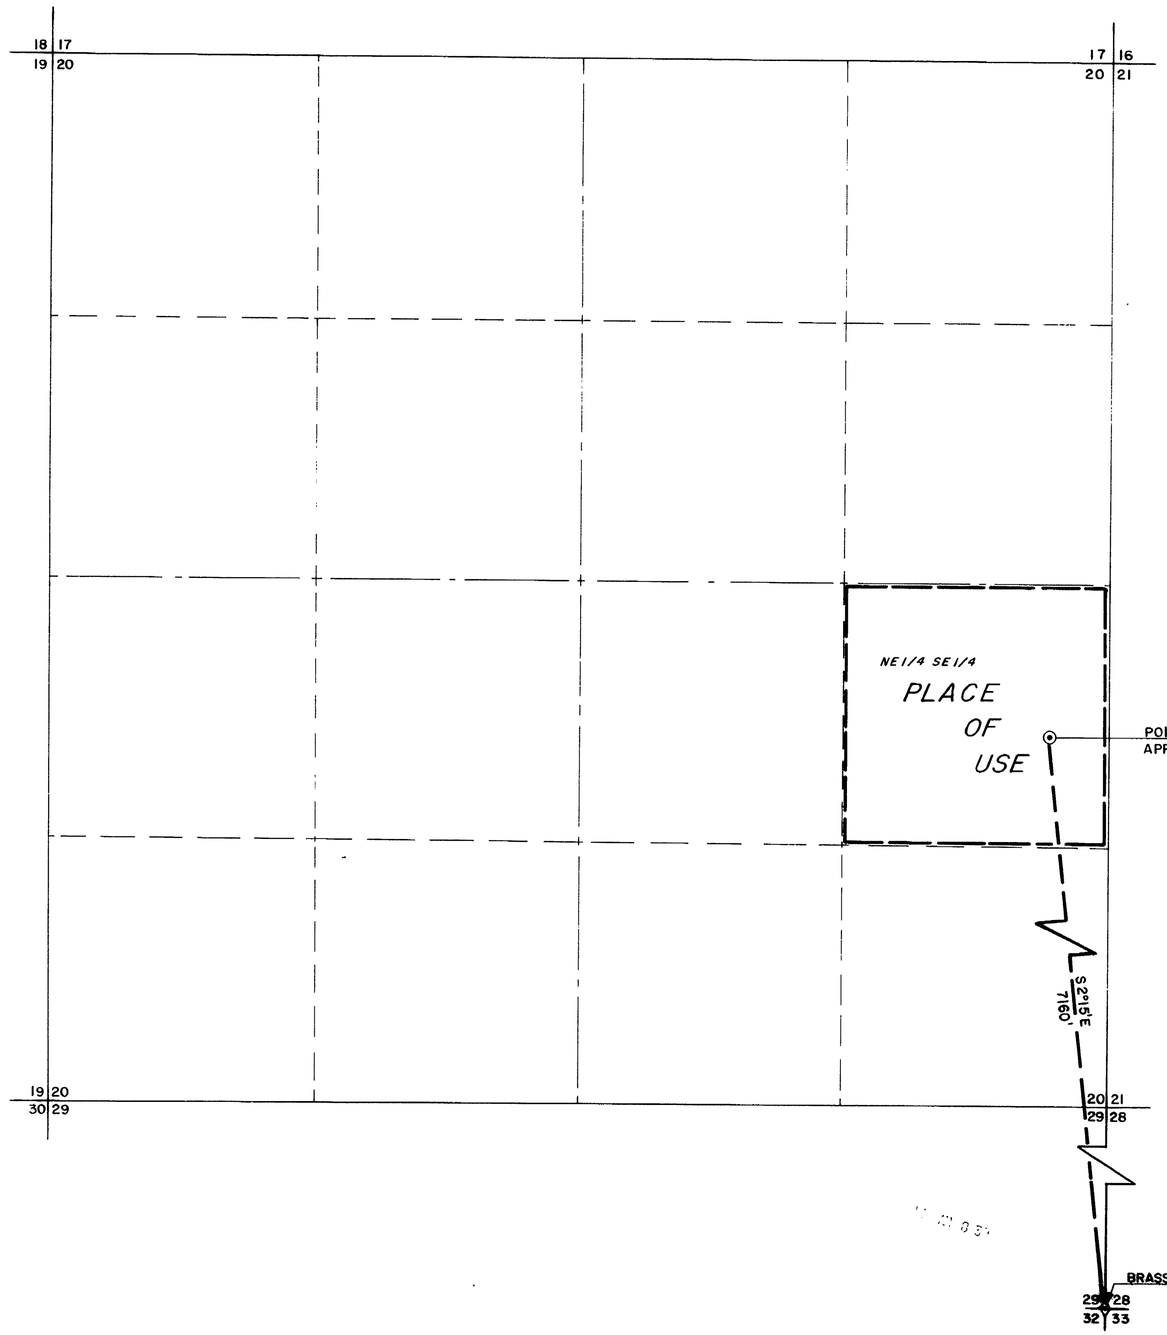

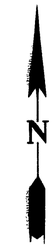

T. 38 N., R. 62 E., M.D.M.

STATE OF NEVADA }
COUNTY OF ELKO } ss.

I, William A. Nisbet, being first duly sworn, depose and say that this map, consisting of one sheet, has been correctly drawn to the designated scale from field notes of a survey, made under my supervision and direction, on the 22nd day of July, 1980; that it truly and correctly represents the proposed location and extent of the works used to divert water from HOT SPRINGS (THREE MILE SPRING) in ELKO COUNTY by FAY C. & ANNE E. BARGER for STOCK WATERING PURPOSES. That the proposed points of diversion, the approximate location and size of the diverting channel, all reservoirs or basins, the location and names of all other works which will cross or connect with the proposed works, and the boundary of all lands, showing by 40-acre subdivisions the areas proposed to be irrigated, are fully and correctly delineated thereon.

William A. Nisbet
STATE WATER RIGHT SURVEYOR NO. 4[illegible]

REGISTERED LAND SURVEYOR · STATE OF NEVADA
WILLIAM A. NISBET
3005

Subscribed and sworn to before me this 29th day of July, 1980.
Notary Public in and for Elko County, Nevada.

Leora Bernadot

LEORA BERNADOT
Notary Public - State of Nevada
Elko County, Nevada
Commission expires May 2, 1983

BASIS OF BEARINGS: 41153 - Magnetic North Declination of 17½°E.

RECEIVED
JUL 30 1980
STATE ENGINEER'S OFFICE
ELKO OFFICE

0 400 800 1200 1600 2000
SCALE: 1" = 400'

41153

FILED
JUL 30 1980
STATE ENGINEER'S OFFICE

DRAWN BY W.A.S.	APPROVED BY [illegible]		
JOB NO. 2239-002	DATE JULY 1980		

MAP
TO ACCOMPANY APPLICATION TO
APPROPRIATE WATER
FOR STOCK WATERING PURPOSES
BY FAY C. & ANNE E. BARGER
FROM UNDERGROUND SOURCE

CHILTON ENGINEERING
421 COURT STREET ELKO, NEVADA

W80068

41153