


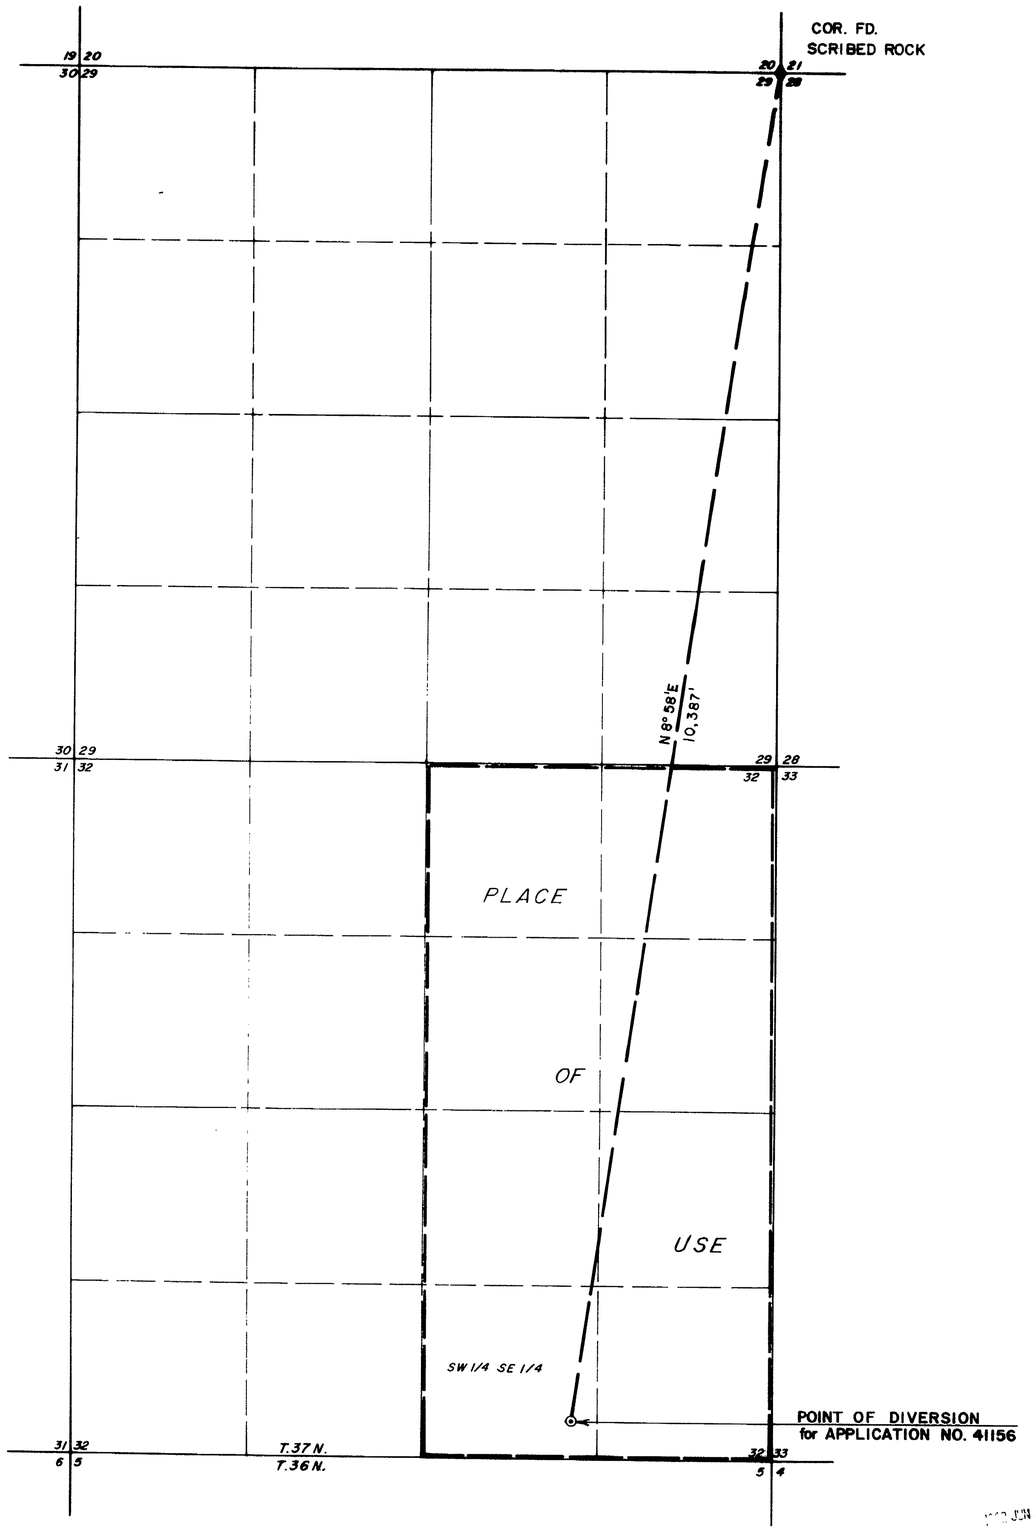


T.37 N., R.69 E., M.D.M.

STATE OF NEVADA }
COUNTY OF ELKO } ss.

I, William A. Nisbet, being first duly sworn, depose and say that this map, consisting of one sheet, has been correctly drawn to the designated scale from field notes of a survey, made under my supervision and direction, on the 11th day of April, 1980; that it truly and correctly represents the proposed location and extent of the works used to divert water from an UNDERGROUND SOURCE in ELKO COUNTY by Kerry D. Brinkerhoff for IRRIGATION AND DOMESTIC PURPOSES. That the proposed points of diversion, the approximate location and size of the diverting channel, all reservoirs or basins, the location and names of all other works which will cross or connect with the proposed works, and the boundary of all lands, showing by 40-acre subdivisions the areas proposed to be irrigated, are fully and correctly designated thereon.

William A. Nisbet
STATE WATER RIGHT SURVEYOR

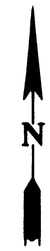REGISTERED LAND SURVEYOR, STATE OF NEVADA
WILLIAM A. NISBET
3448
3805

Subscribed and sworn to before me this 16th day of June, 1980.
Notary Public in and for Elko County, Nevada.

Leora Bernadot

LEORA BERNADOT
Notary Public - State of Nevada
Elko County, Nevada
Commission Expires: May 2, 1982

BASIS OF BEARINGS: Magnetic North Variation of 17° E.

0 600 1200 1800 2400 3000
SCALE: 1" = 600'

41156

FILED
JUN 20 1980
STATE ENGINEER'S OFFICE

| NO. | BY | DATE | DESCRIPTION | CHECK | APPR. |
|---|---|---|---|---|---|
| | | | REVISIONS | | |

DRAWN BY W.A.S. | APPROVED BY W.A.N.
JOB NO. 2359-001 | DATE JUNE 1980

# MAP

TO ACCOMPANY APPLICATION TO APPROPRIATE WATER FOR

IRRIGATION & DOMESTIC PURPOSES

BY

KERRY D. BRINKERHOFF

FROM AN UNDERGROUND SOURCE

CHILTON ENGINEERING
431 COURT STREET
ELKO, NEVADA

W 80045

'80 JUN 20 AM 9 34

41156