SECTIONS 8, 9, 16 & 17, T.21S., R.54E., M.D.B.&M.
NYE COUNTY, NEVADA

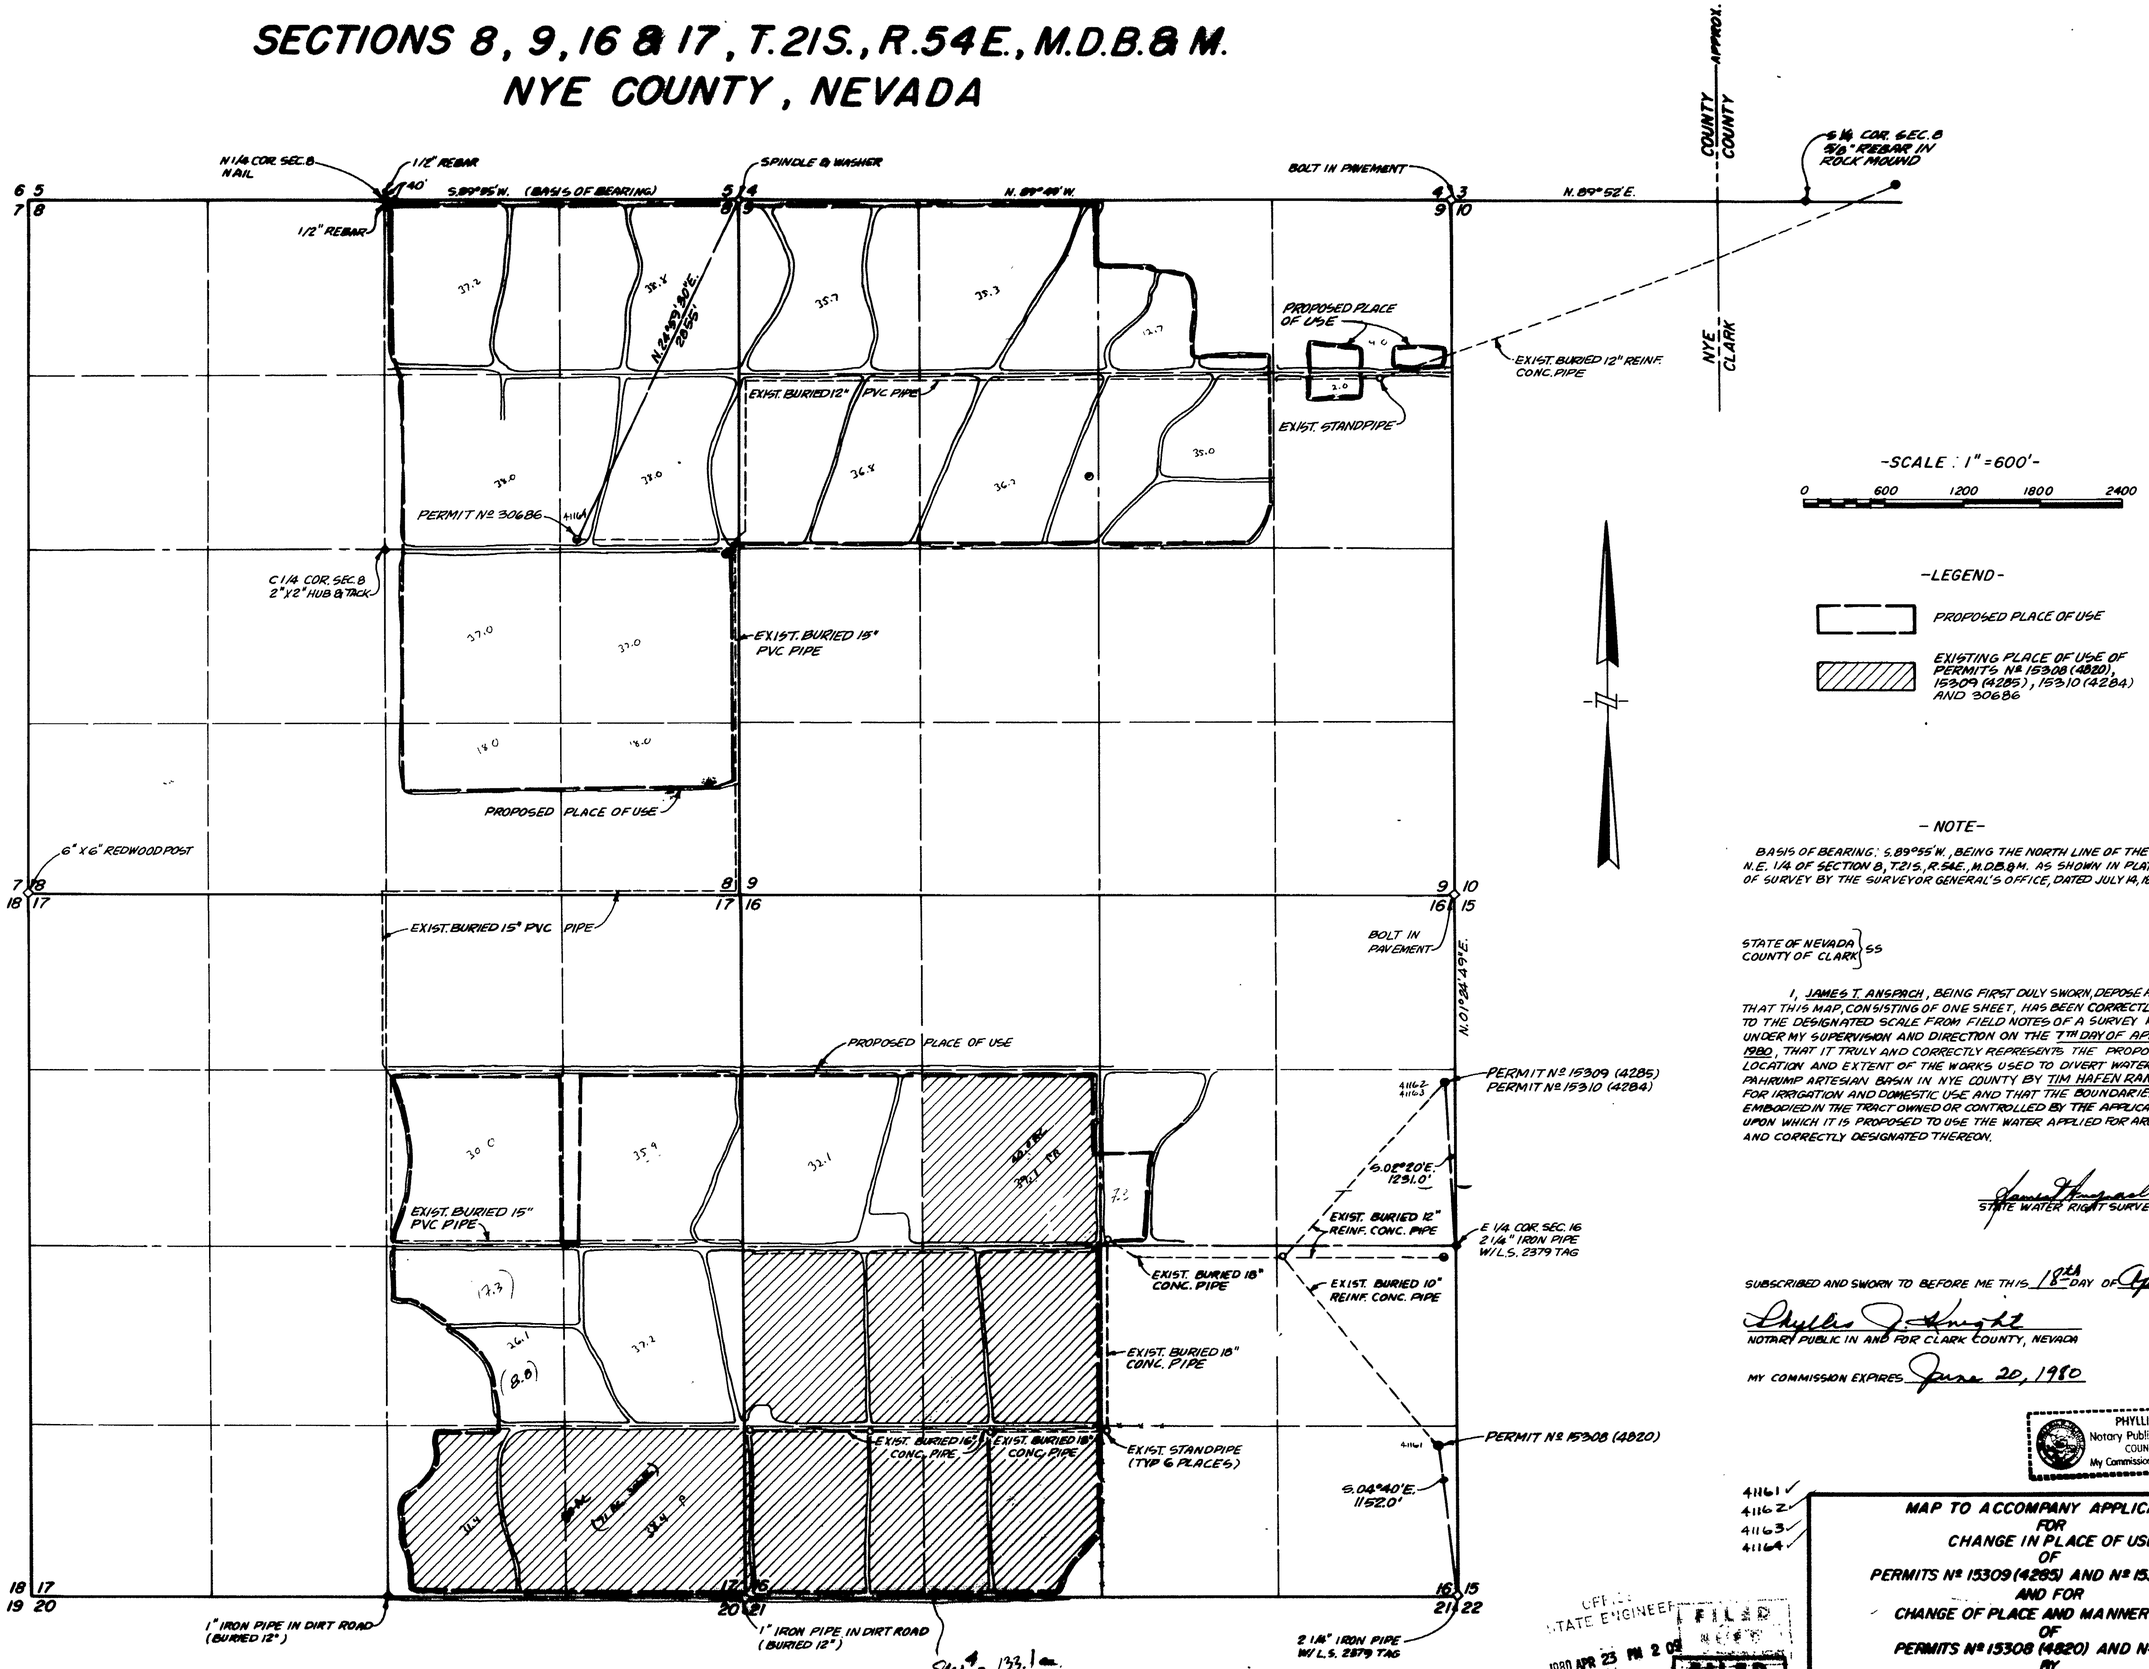

-NOTE-

BASIS OF BEARING: S.89°55'W., BEING THE NORTH LINE OF THE N.E. 1/4 OF SECTION 8, T.21S., R.54E., M.D.B.&M. AS SHOWN IN PLAT OF SURVEY BY THE SURVEYOR GENERAL'S OFFICE, DATED JULY 14, 1882.

STATE OF NEVADA }
COUNTY OF CLARK } SS

I, JAMES T. ANSPACH, BEING FIRST DULY SWORN, DEPOSE AND SAY THAT THIS MAP, CONSISTING OF ONE SHEET, HAS BEEN CORRECTLY DRAWN TO THE DESIGNATED SCALE FROM FIELD NOTES OF A SURVEY MADE UNDER MY SUPERVISION AND DIRECTION ON THE 7TH DAY OF APRIL, 1980, THAT IT TRULY AND CORRECTLY REPRESENTS THE PROPOSED LOCATION AND EXTENT OF THE WORKS USED TO DIVERT WATER FROM PAHRUMP ARTESIAN BASIN IN NYE COUNTY BY TIM HAFEN RANCHES, INC. FOR IRRIGATION AND DOMESTIC USE AND THAT THE BOUNDARIES OF THE LANDS EMBODIED IN THE TRACT OWNED OR CONTROLLED BY THE APPLICANT AND UPON WHICH IT IS PROPOSED TO USE THE WATER APPLIED FOR ARE FULLY AND CORRECTLY DESIGNATED THEREON.

James T. Anspach
STATE WATER RIGHT SURVEYOR Nº 563

SUBSCRIBED AND SWORN TO BEFORE ME THIS 18TH DAY OF April, 1980

Phyllis J. Knight
NOTARY PUBLIC IN AND FOR CLARK COUNTY, NEVADA

MY COMMISSION EXPIRES June 20, 1980

PHYLLIS J. KNIGHT
Notary Public—State of Nevada
COUNTY OF CLARK
My Commission Expires June 20, 1980

41161
41162
41163
41164

MAP TO ACCOMPANY APPLICATION FOR CHANGE IN PLACE OF USE OF PERMITS Nº 15309 (4285) AND Nº 15310 (4284) AND FOR CHANGE OF PLACE AND MANNER OF USE OF PERMITS Nº 15308 (4820) AND Nº 30686 BY TIM HAFEN RANCHES, INC. PAHRUMP ARTESIAN BASIN NYE COUNTY, NEVADA

OFFICE STATE ENGINEER
1980 APR 23 PM 2 05
FILED

FILED
AUG 30 1980

41164 41163 41162 41161