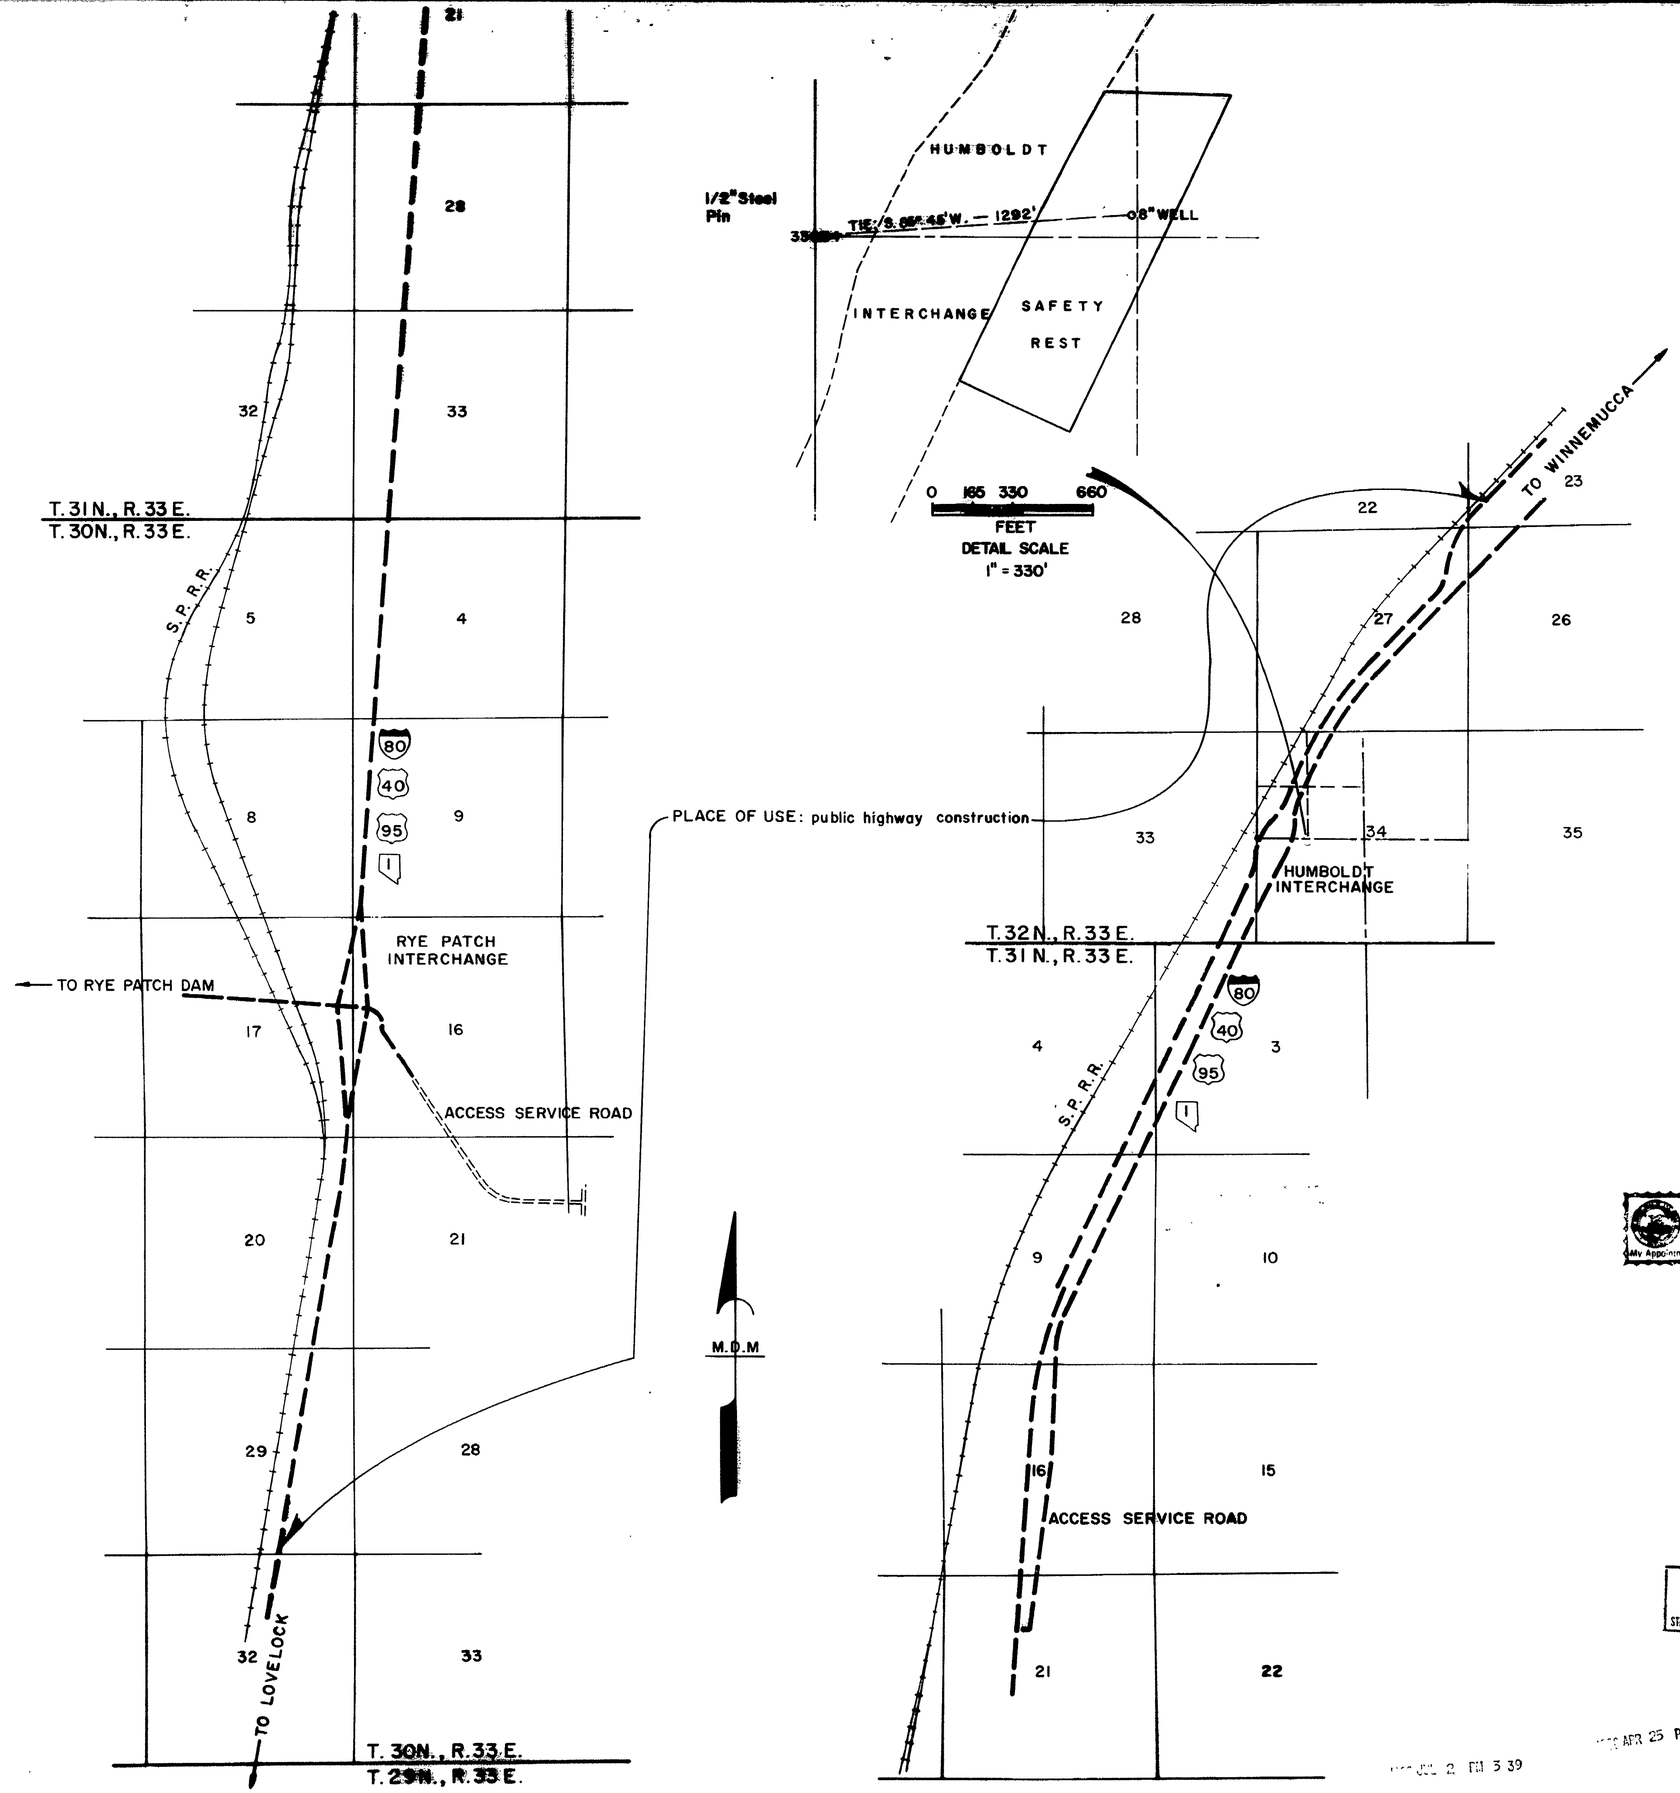

DRAWN: Romer
CHECKED: C F S

STATE OF NEVADA
COUNTY OF PERSHING

I, Kim Koenig, being first duly sworn, depose and say that this map, consisting of one sheet, has been correctly drawn to the designated scale from the field notes of a survey under my supervision and direction, between the 24th day of April , and the 25th day of April 1980; that it truly and correctly represents the proposed location of the well used to divert water from an underground source in Pershing County, by the Nevada Dept. of Transportation, , for industrial road construction. That the proposed point of diversion, the location and size of the proposed drilled well, and the boundary of all lands, showing by 40 acre subdivision, the areas proposed to be irrigated, are fully and correctly designated thereon.

Kim Koenig
State Water Right Surveyor No. 402

SUBSCRIBED AND SWORN TO BEFORE ME
THIS 25th DAY OF April, 1980.
NOTARY PUBLIC IN AND FOR CARSON CITY, NEVADA

Roy Le Blanc

ROY LEBLANC
NOTARY PUBLIC-NEVADA
CARSON CITY
My Appointment Expires Mar. 15, 1984

BEARING SOURCE: WEST BOUNDARY SECTION 34 BEARS NORTH.

0 1/4 1/2 1 2
STATUTE MILES
1" = 2000'

FILED
JUL 2 1980
STATE ENGINEER'S OFFICE

41179

MAP

TO ACCOMPANY APPLICATION TO APPROPRIATE WATER FOR INDUSTRIAL ROAD CONSTRUCTION

SERIAL NO.
DATE: APRIL, 1980 PERSHING COUNTY
BY: NEVADA DEPT. OF TRANSPORTATION FROM: WELL

APR 25 PM 2 59

JUL 2 PM 3 39

41179