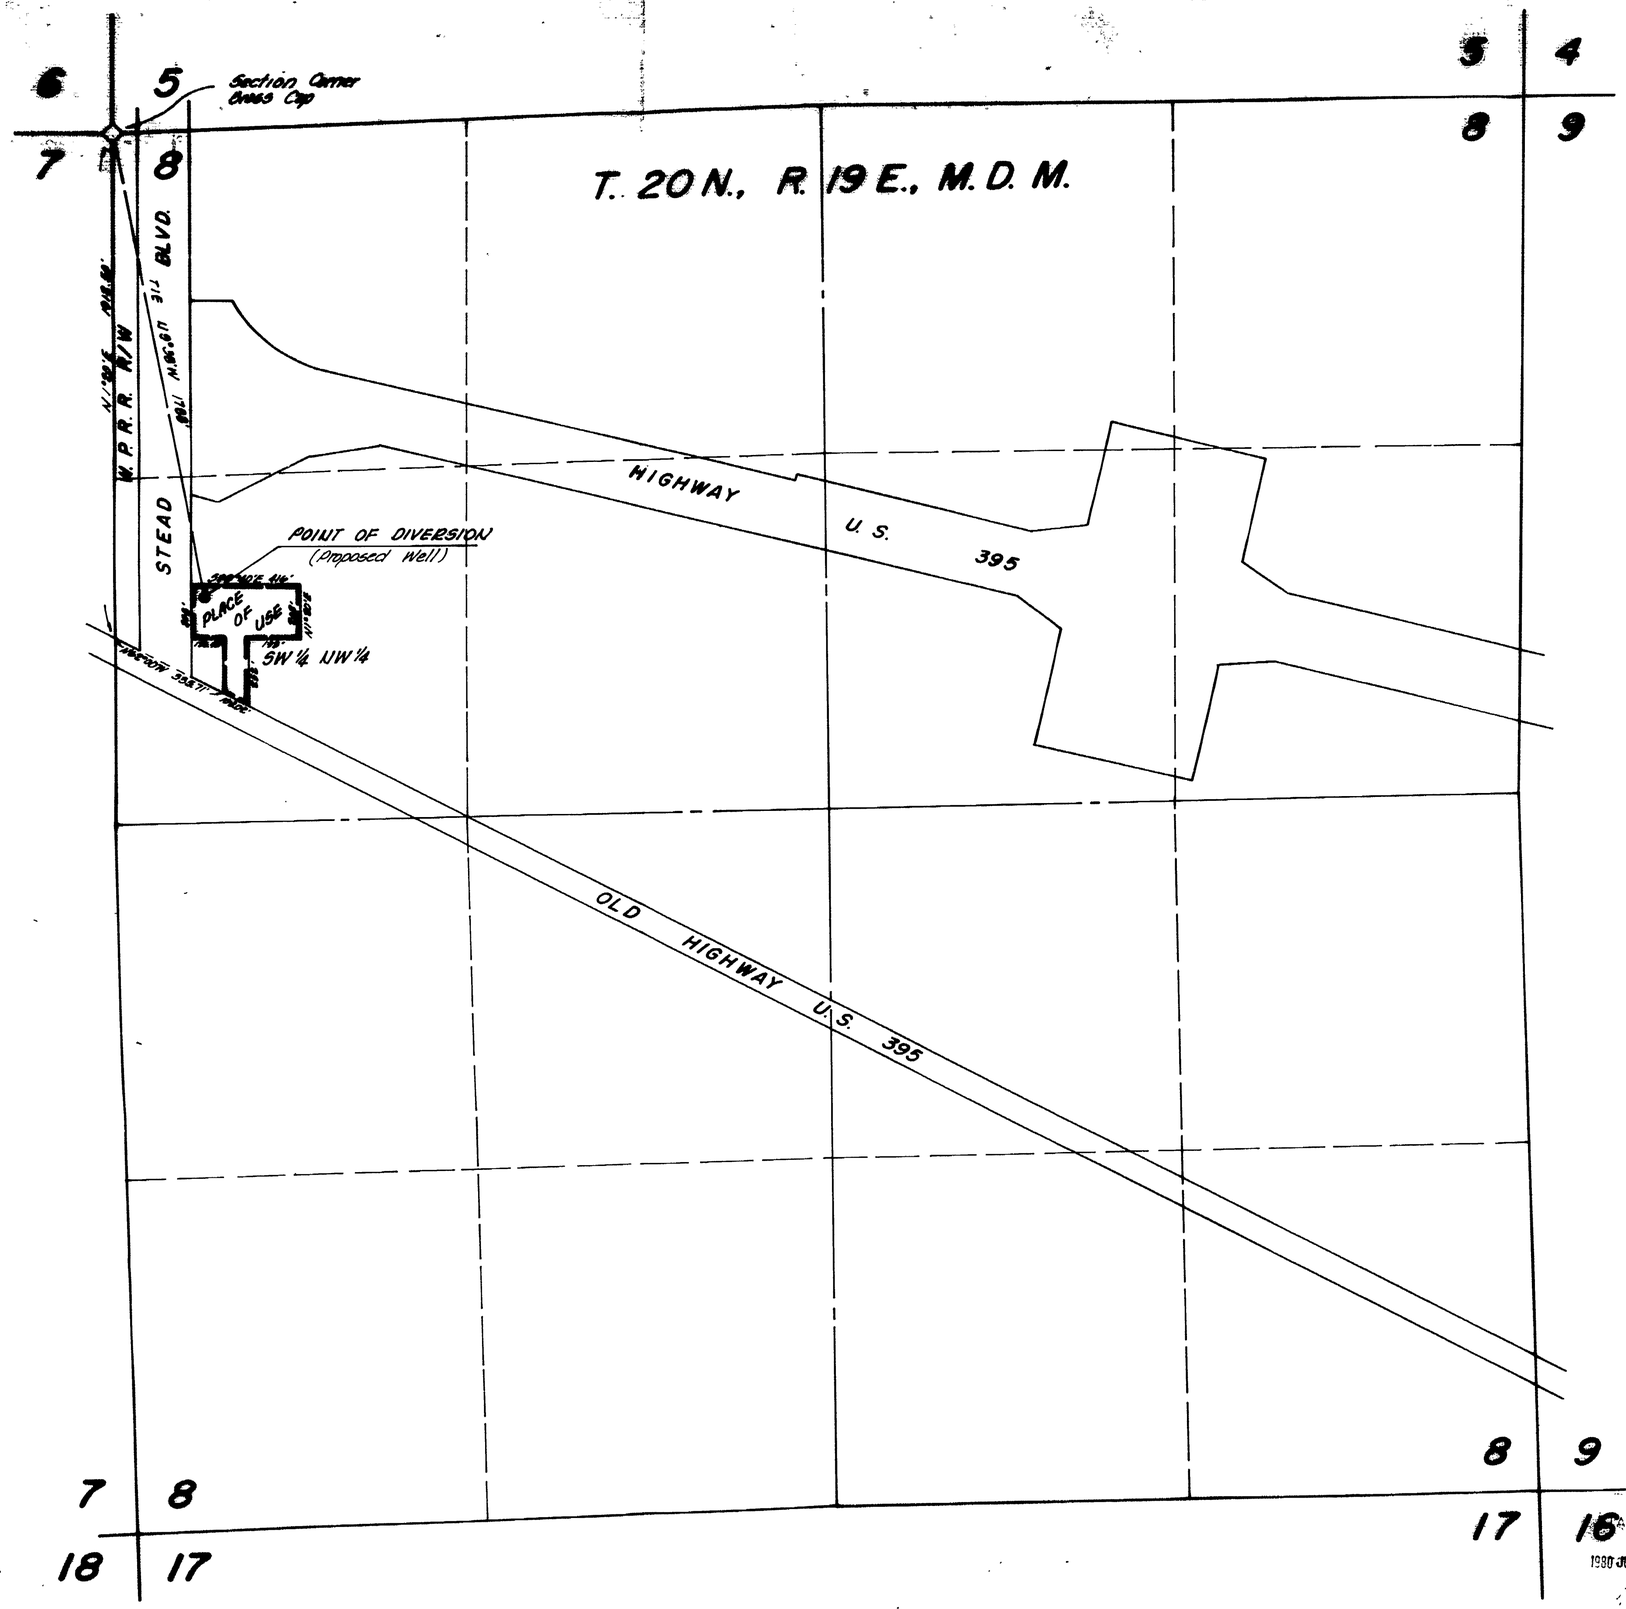

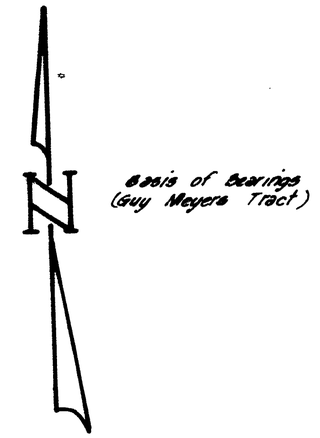

STATE OF NEVADA
COUNTY OF WASHOE S.S.

I, E.P. Osgood, Jr., being first duly sworn, depose and say that this map, consisting of 1 sheet has been correctly drawn to the designated scale from field notes of a survey made by me on February 8, 1980. That it truly and correctly represents the location and extent of the works used to divert water from underground sources by well in Washoe County, Nevada by KIDDIE KARE for commercial use. That the point of diversion, the approximate location and size of the diverting channel, all reservoirs or basins, the location and names of all other works which will cross or connect with the proposed works, and the boundary of all lands, are fully and correctly designated thereon.

E.P. Osgood
E.P. Osgood, Jr.
State Water Right Surveyor No. 294

Subscribed to and sworn to before me on this 12th day of February, 1980.

Vee Ann Friedrich
Notary Public

SCALE: 1" = 300'

MAP TO ACCOMPANY
APPLICATION TO APPROPRIATE WATER
FOR COMMERCIAL USE BY
KIDDIE KARE
FROM UNDERGROUND SOURCES.
WASHOE COUNTY, NEVADA
FEBRUARY 1980
E.P. OSGOOD, JR., ST. WTR. RT. SUR. NO. 294

OFFICE OF STATE ENGINEER
1980 JUL 2 AM 9:17

FILED

41