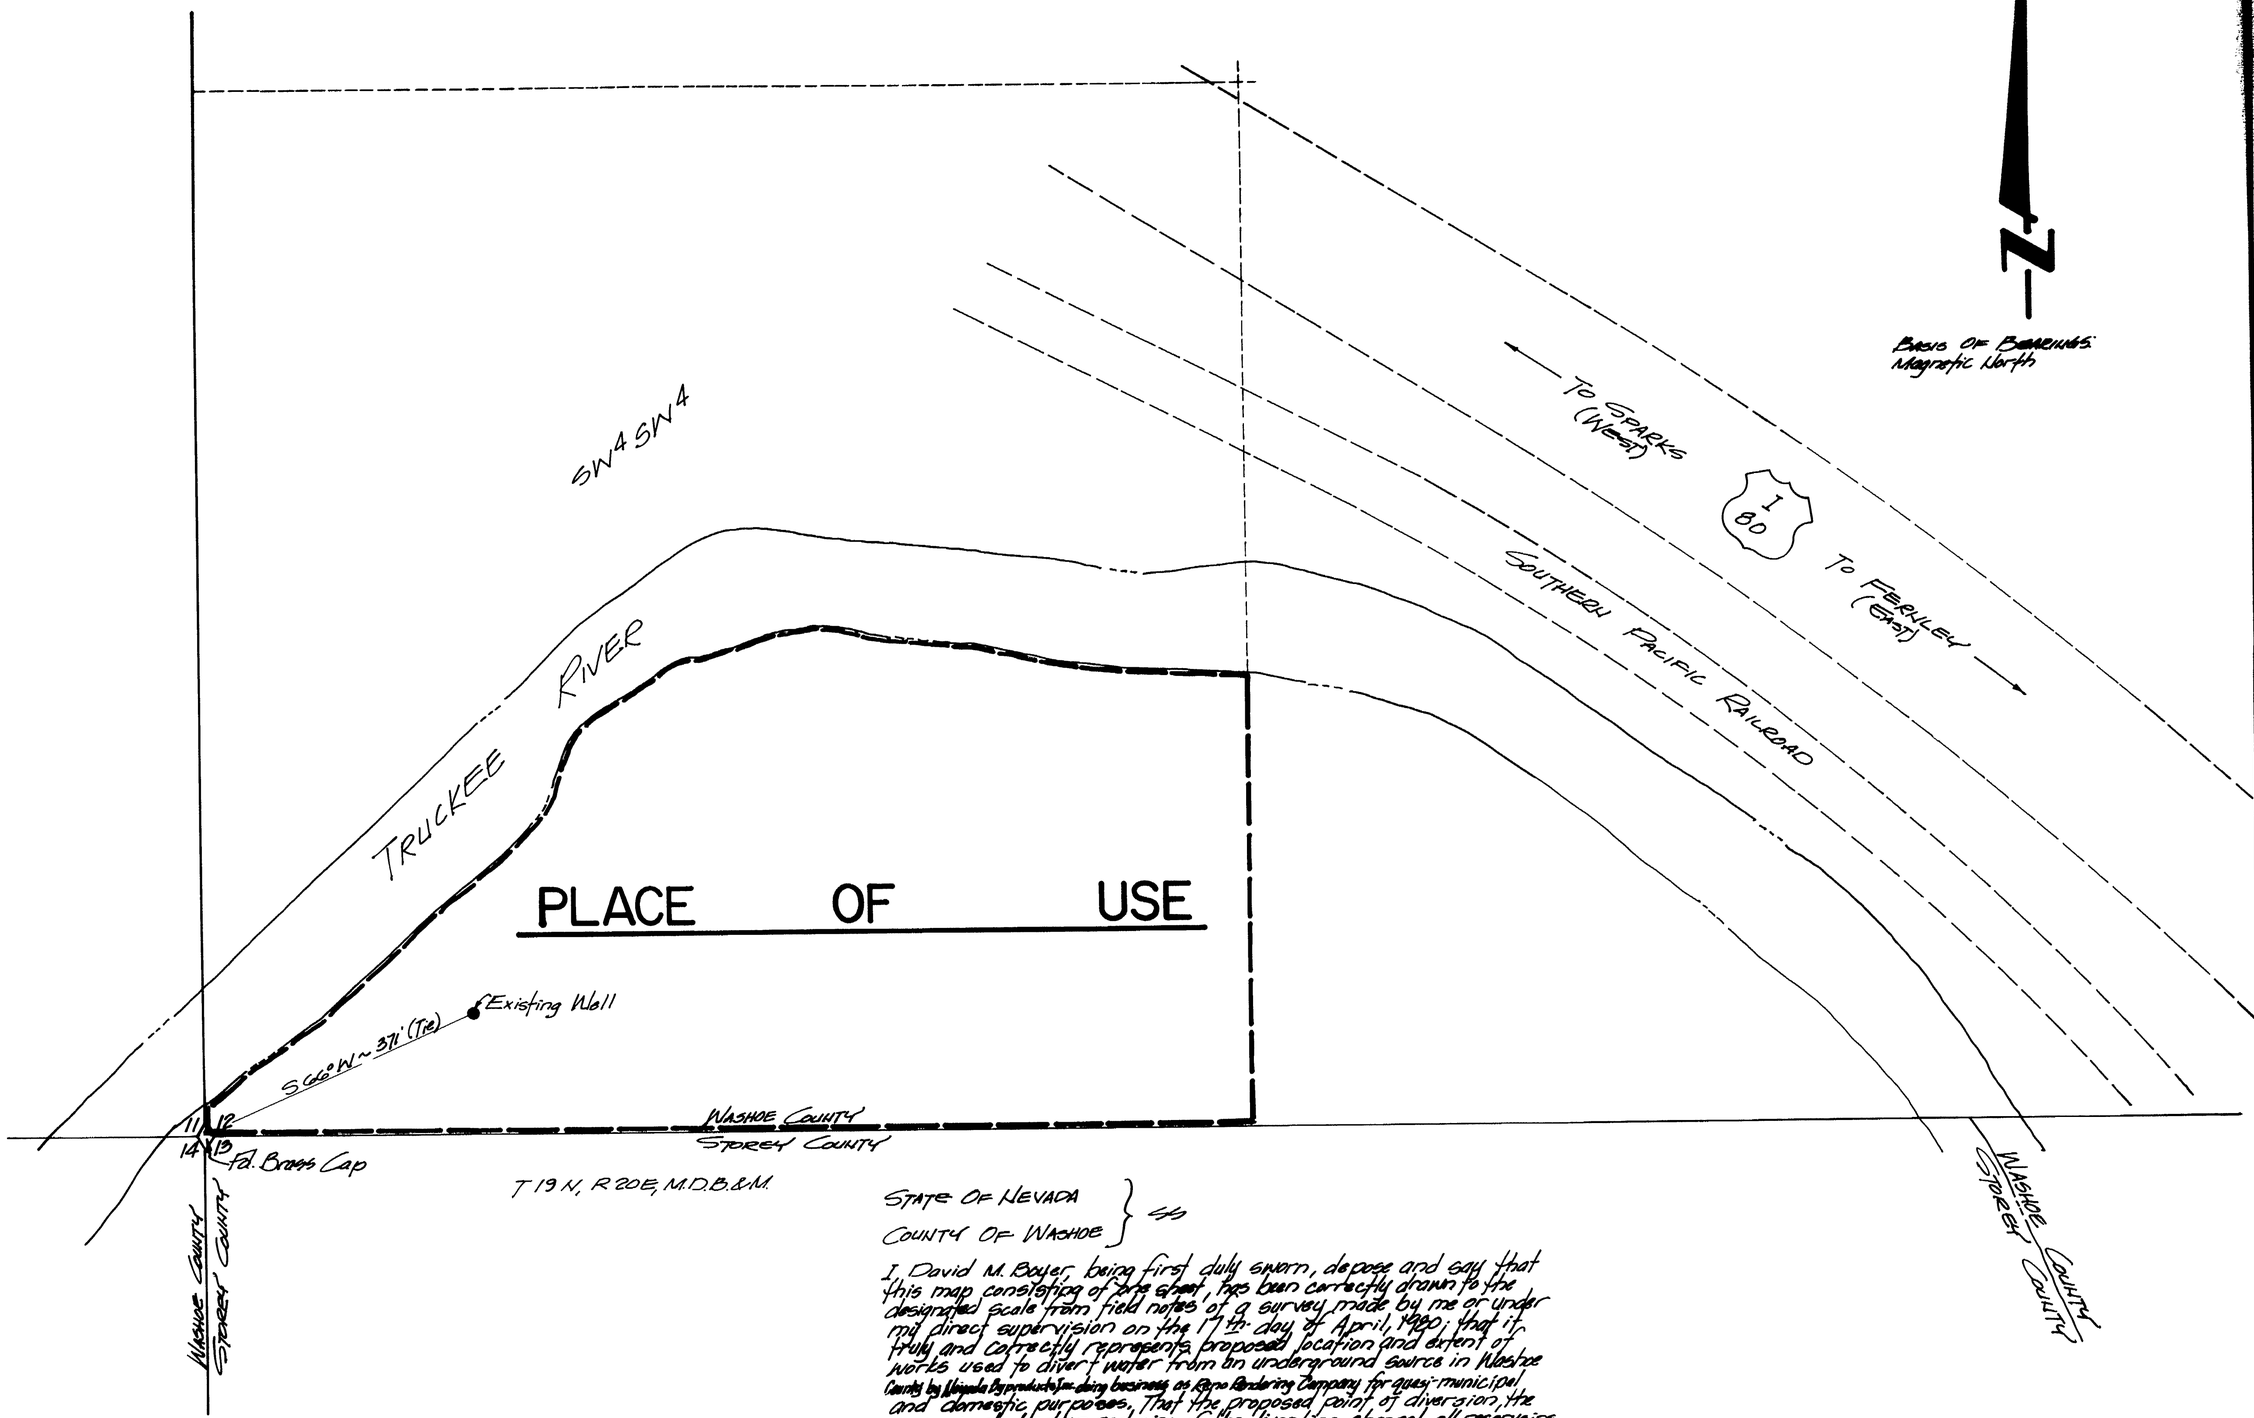

STATE OF NEVADA }
COUNTY OF WASHOE } ss

I, David M. Boyer, being first duly sworn, depose and say that this map consisting of one sheet, has been correctly drawn to the designated scale from field notes of a survey made by me or under my direct supervision on the 17th day of April, 1980; that it truly and correctly represents proposed location and extent of works used to divert water from an underground source in Washoe County by Nevada Reproductive Inc. doing business as Reno Rendering Company for quasi-municipal and domestic purposes. That the proposed point of diversion, the approximate location and size of the diverting channel, all reservoirs or basins, the location and names of all other works which will cross or connect with the proposed works and the boundary of all lands showing by 40-acre subdivisions, the areas proposed to be used are fully and correctly designated thereon.

David M. Boyer
David M. Boyer
State Water Rights Surveyor No. 538

FILED
APR 28 1980
STATE ENGINEER'S OFFICE

APR 28 PM 4 32

Subscribed and sworn to before me this 22nd day of April, 1980.

Susan R. Zancanella
Notary Public

SUSAN R. ZANCANELLA
Notary Public - State of Nevada
Washoe County
My Appointment Expires July 23, 1980

41187

MAP
TO ACCOMPANY APPLICATION
TO APPROPRIATE WATER
FOR QUASI-MUNICIPAL
AND DOMESTIC PURPOSES
FROM AN UNDERGROUND SOURCE
BY NEVADA [redacted] AS
IN WASHOE COUNTY, NEVADA

THE SPINK CORPORATION
ENGINEERS · PLANNERS · SURVEYORS
625 Margrave Drive Reno, Nevada 89502

41187