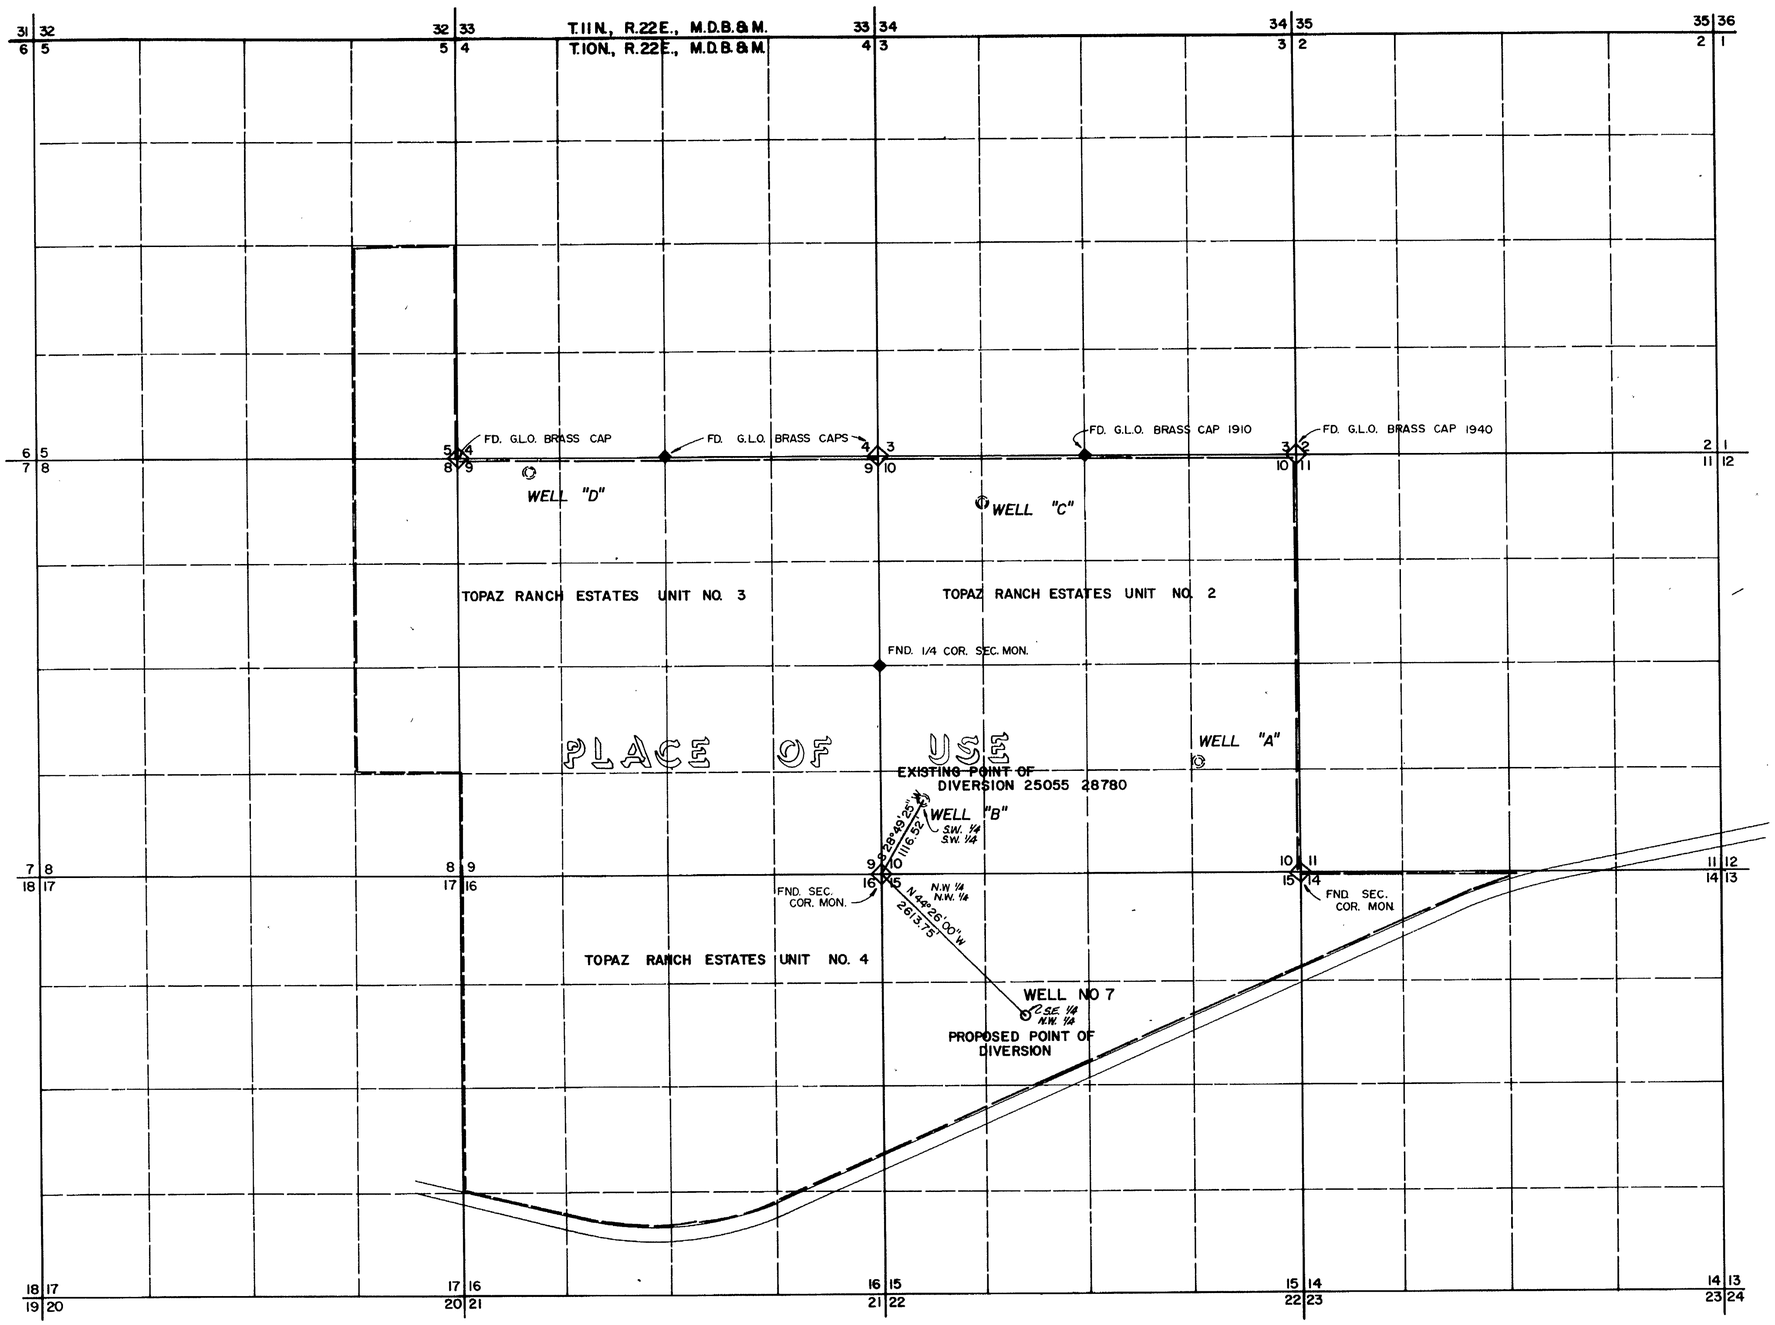

BASIS OF BEARING

The centerline of Nevada State Route 3 (ie.... N77°35'57"E) & the North line of the N.E. ¼ Sec. 10.

STATE OF NEVADA }
COUNTY OF WASHOE } S.S.

I Richard W. Arden, being first duly sworn, do hereby depose and say that this map consisting of one sheet, has been correctly drawn to the designated scale from field notes of a survey made by me or under my supervision and direction, between the 7th day of March and the 14th day of Apr. 1980 that it truly and accurately represents the proposed location and extent of works of the Place of Use of water, heretofore appropriated under Application Nos 25055 & 28780, from an underground source in Douglas County, Nevada, by the TOPAZ MUTUAL COMPANY, INC. for quasi-municipal (Subdivision) and domestic purposes, that the proposed points of diversion, the location and names of all other works, that the boundaries of all land (showing by forty (40) acre subdivisions) the areas proposed to be served are fully and correctly designated hereon.

RICHARD W. ARDEN
State Water Rights Surveyor No.307

Subscribed and sworn to before me, a Notary Public in and for the County of Washoe, State of Nevada, on this 14th day of April 1980 A.D.

Notary Public.

CAROL ANN ADAMS
Notary Public - State of Nevada
Washoe County
My Appointment Expires June 26, 1980

1000 0 500 1000 2000

FILED
APR 29 1980
STATE ENGINEER'S OFFICE

OFFICE
STATE ENGINEER
1980 APR 29 PM 8 42

41204

MAP
TO ACCOMPANY APPLICATION
TO CHANGE POINT OF DIVERSION AND PLACE OF USE
UNDER PERMIT NO. 25055 & 28780
BY TOPAZ MUTUAL COMPANY INC.
FROM AN UNDERGROUND SOURCE
IN DOUGLAS COUNTY, NEVADA

sea 950 INDUSTRIAL WAY SPARKS, NEVADA

JOB NO. 483 001 794
DATE APRIL 1980
DR. BC

41204