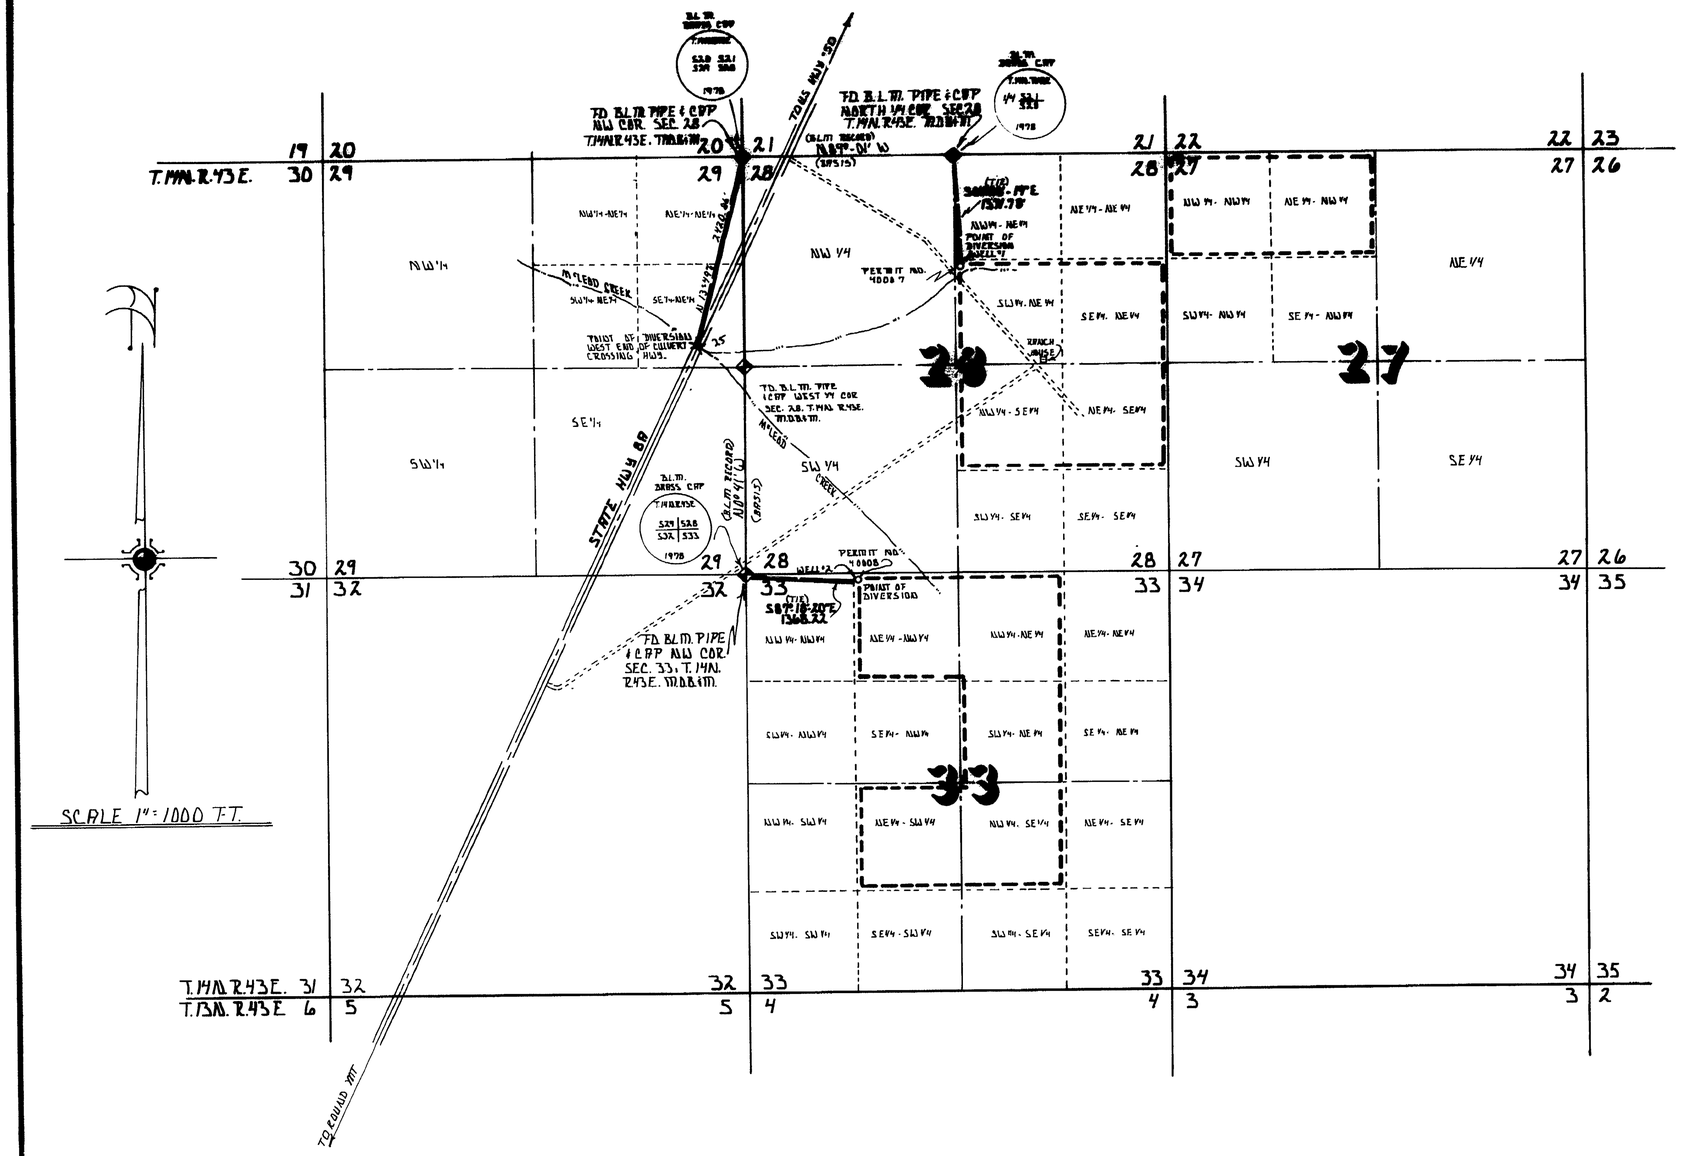

TO ACCOMPANY APPLICATION TO APPROPRIATE WATER FOR IRRIGATION PURPOSES.

STATE OF NEVADA }
COUNTY OF CHURCHILL } SS

I, LOWELL D. EMERY, BEING FIRST DULY SWORN DEPOSE AND SAY THAT THIS MAP CONSISTING OF ONE SHEET, NUMBERED FROM 1 TO 1 INCLUSIVE HAS BEEN CORRECTLY DRAWN TO THE DESIGNATED SCALE FROM FIELD NOTES OF A SURVEY MADE BY ME BETWEEN THE 4TH DAY OF AUG., AND THE 7TH DAY OF AUG., 1980; THAT IT TRULY AND CORRECTLY REPRESENTS THE PROPOSED LOCATION AND EXTENT OF THE WORKS USED TO DIVERT WATER FROM A SURFACE SOURCE IN THE COUNTY OF NYE BY:

HILL AND DALE LAND CO.
APPLICANT

FOR IRRIGATION PURPOSES THAT THE PROPOSED POINT OF DIVERSION THE APPROXIMATE LOCATION AND SIZE OF THE DIVERTING CHANNEL OR OTHER CONDUIT THE PLACE AND MANNER OF USE AND THE LOCATION AND NAMES OF ALL OTHER WORKS OR STREAMS WHICH ARE CROSSED BY OR CONNECTED WITH THE SAID WORKS ARE FULLY AND CORRECTLY DESIGNATED HEREON.

Lowell D. Emery
LOWELL D. EMERY S.W.R.S. 536 R.L.S. 1251

REGISTERED LAND SURVEYOR LOWELL D. EMERY STATE OF NEVADA

SUBSCRIBED AND SWORN TO BEFORE ME
THIS 10TH DAY OF August, 1980.
NOTARY PUBLIC IN AND FOR CHURCHILL COUNTY, NEVADA.

BARRY A. FITZPATRICK
Notary Public - State of Nevada
Churchill County
My Commission expires Mar. 22, 1982

Barry A. Fitzpatrick
NOTARY PUBLIC

BASIS OF BEARING

N89°01' W - NORTH LINE NW 1/4 SEC. 28, T.14N. R.43E. M.D.B.&M. AS PER B.L.M. RECORD.

N0°41' W - WEST LINE SW 1/4 SEC. 28, T.14N. R.43E. M.D.B.&M. AS PER B.L.M. RECORD.

SCALE 1" = 1000 FT

0 1000 2000 3000 4000 5000 6000

41225

TO ACCOMPANY APPLICATION TO APPROPRIATE WATER FOR IRRIGATION PURPOSES.

BY. HILL AND DALE LAND CO.
FROM A SURFACE SOURCE

DRAWN BY: D.R. LUFF
DATE: JULY 2, 1980
SCALE 1" = 1000 FT

SURVEYED BY: LOWELL D. EMERY S.W.R.S. 536 R.L.S. 1251
P.O. BOX 84
FALLON, NEVADA. 89406

AUG 11 PM 1:29

FILED AUG 11 1980 STATE ENGINEER'S OFFICE

41225