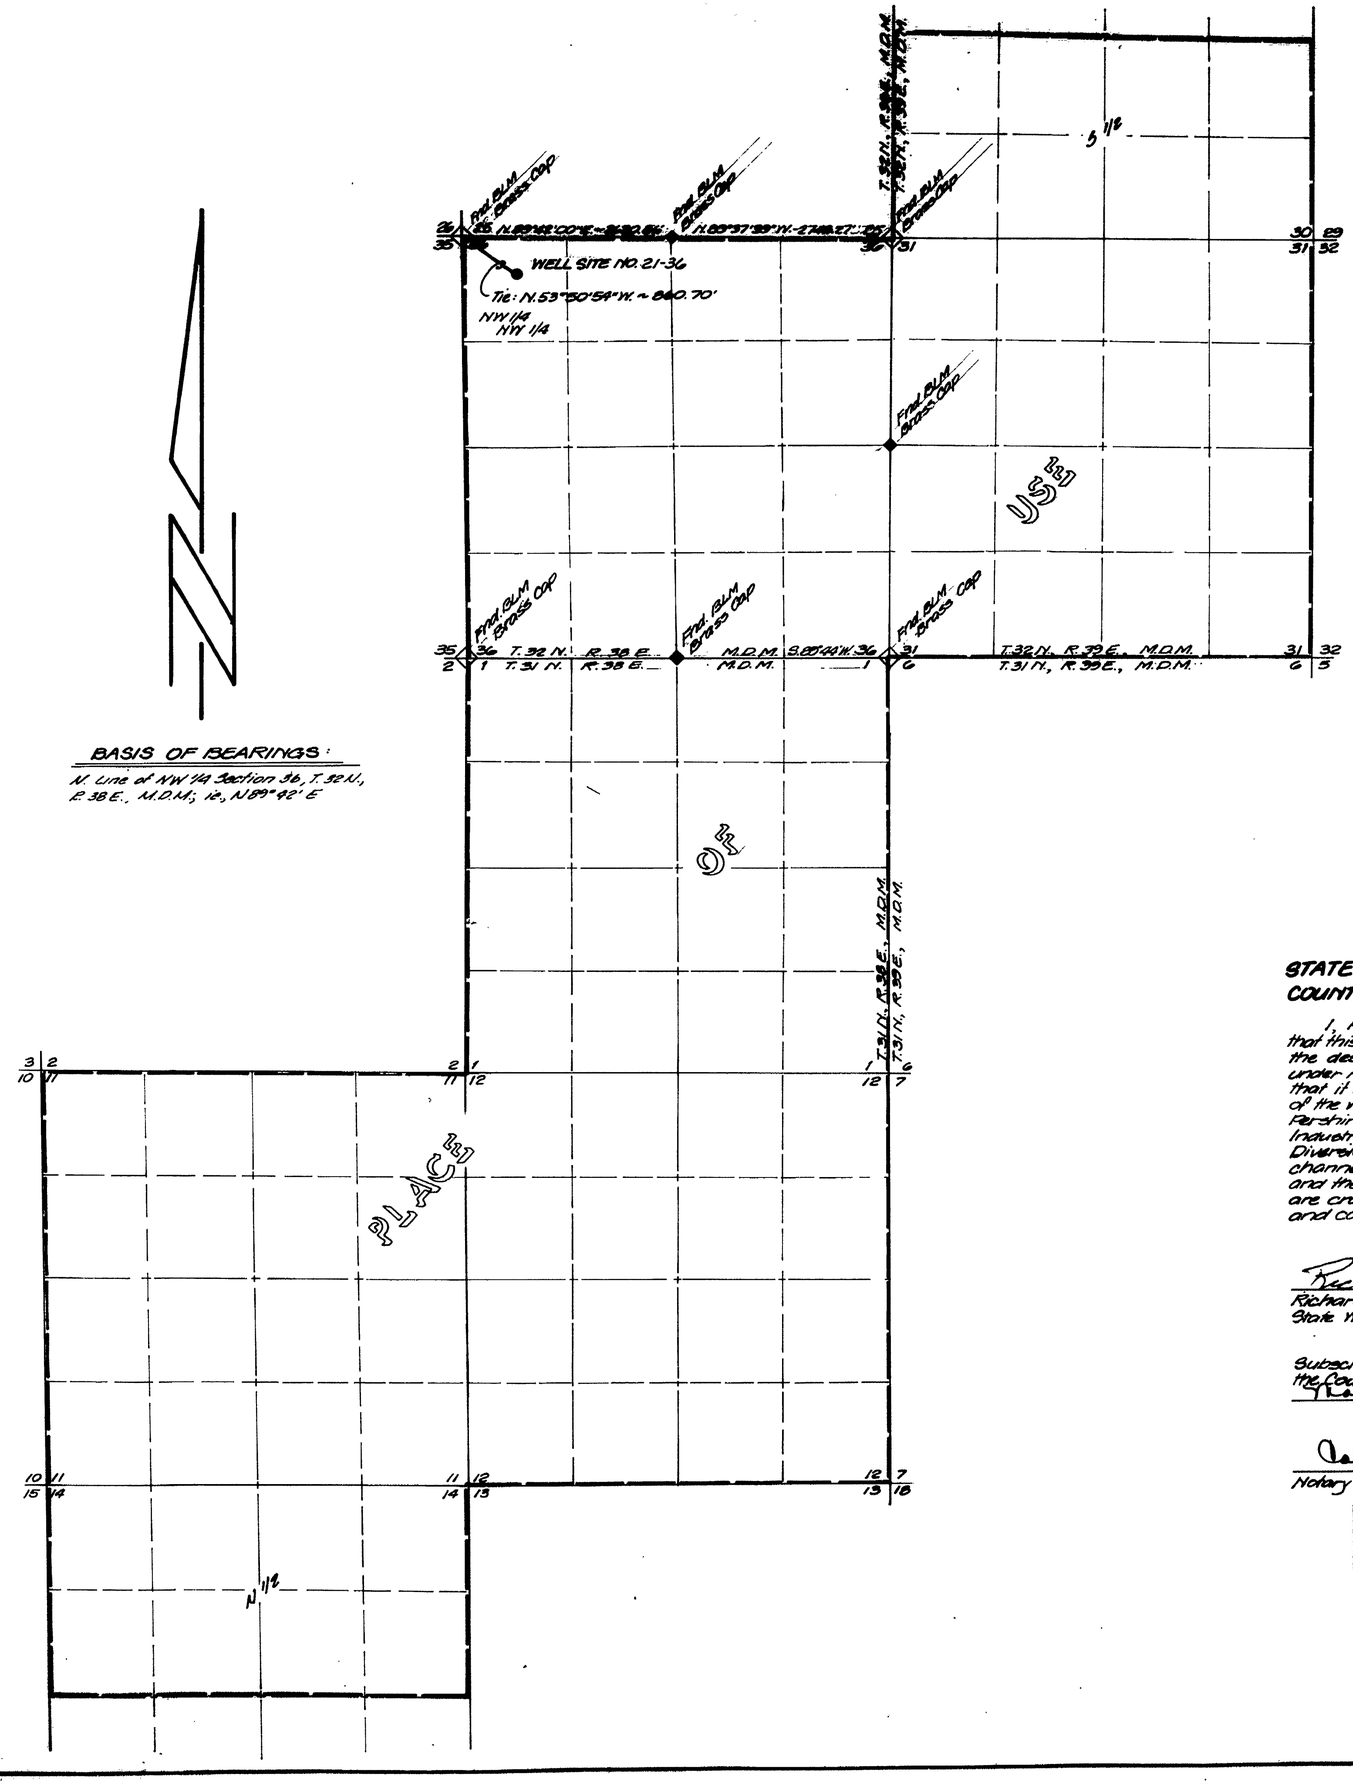

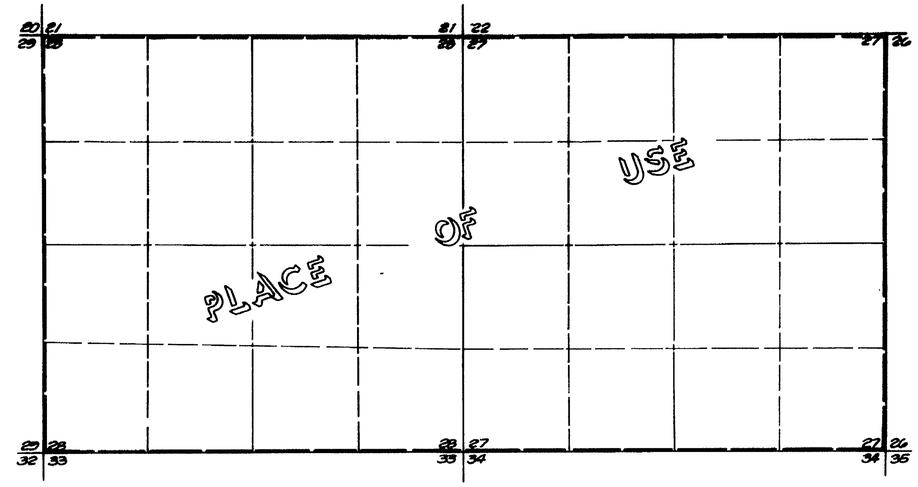

T. 31 N., R. 39 E., M.D.M.

BASIS OF BEARINGS:

N. Line of NW 1/4 Section 36, T. 32 N., R. 38 E., M.D.M.; is, N 89°42' E

STATE OF NEVADA
COUNTY OF WASHOE

I, Richard W. Arden, being first duly sworn, depose and say that this map consisting of one sheet, has been correctly drawn to the designated scale from field notes of a survey made by me or under my supervision and direction, on the 20th day of April 1980; that it truly and correctly represents the proposed location and extent of the works used to divert water from underground sources in Pershing County, by Sunoco Energy Development Company for Industrial and Domestic Purposes. That the proposed Point of Diversion, the approximate location and size of the diverting channel or other conduit, the Place and Manner of use; and the location and names of all other works or streams which are crossed by, or connected with the said works, are fully and correctly designated thereon

Richard W. Arden
Richard W. Arden
State Water Right Surveyor No. 307

Subscribed and sworn to before me, a Notary Public, in and for the County of Washoe, State of Nevada, on this 12th day of May, 1980.

Carol Ann Adams
Notary Public

CAROL ANN ADAMS
Notary Public - State of Nevada
Washoe County
My Appointment Expires June 28, 1983

1000 500 0 1000 2000 3000
Scale 1" = 1000'

41336

OFFICE
STATE ENGINEER
1980 MAY 13 PM 3 07

FILED
MAY 13 1980
STATE ENGINEER'S OFFICE

MAP
TO ACCOMPANY APPLICATION
TO APPROPRIATE WATER
FOR INDUSTRIAL & DOMESTIC PURPOSES
BY SUNOCO ENERGY DEVELOPMENT CO.
FROM AN UNDERGROUND SOURCE
IN PERSHING COUNTY, NEVADA

sea
950 Industrial Way
Sparks, Nevada

JOB NO.
DATE

41336