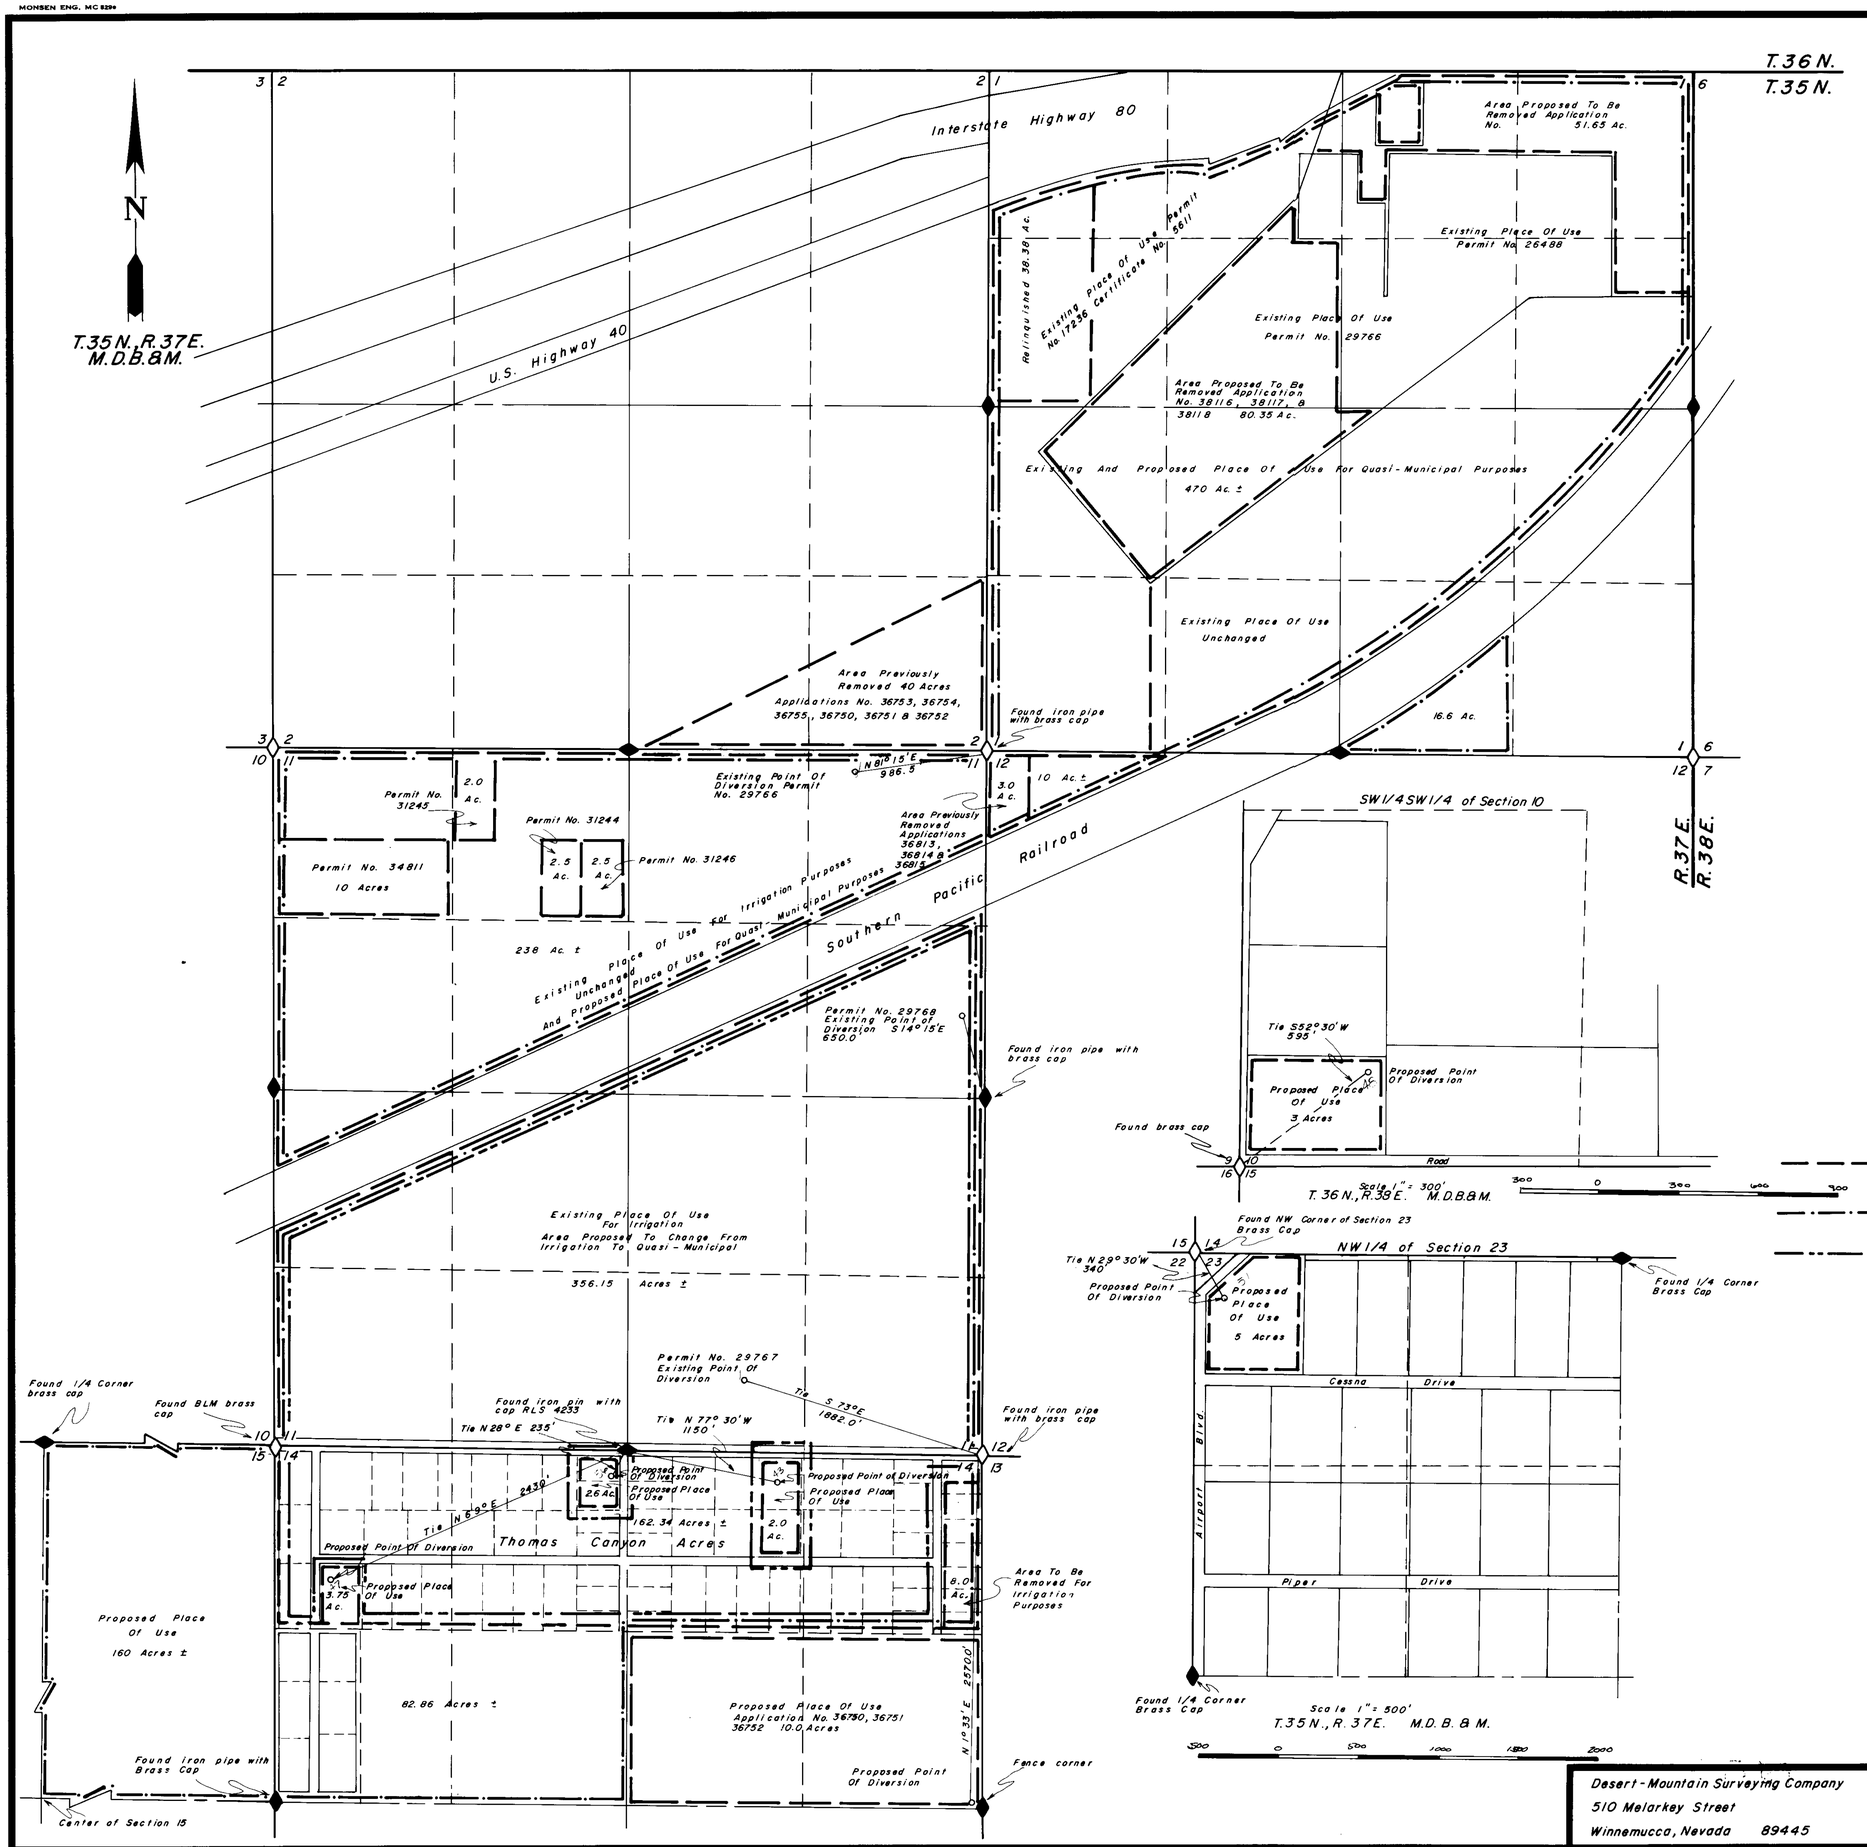

State of Nevada } S.S.
County of Humboldt }

I, Robert N. Caldwell, being first duly sworn, depose and say that this map, consisting of one sheets, has been correctly drawn from field notes of a survey made by me during May, 1980, that it truly and correctly represents the location and extent of the works used to divert water from underground in Humboldt County by Donald & Wallis McGhie for irrigational & quasi-municipal purposes, that the proposed point of diversion, the approximate location and size of the diverting channel, all reservoirs or basins, the locations and names of all other works which will cross or connect with the proposed works, and the boundary of all lands, showing by 40-acre subdivisions the areas proposed to be irrigated, are fully and correctly designated thereon.

Robert N. Caldwell
State Water Right Surveyor No. 468

REGISTERED LAND SURVEYOR - STATE OF NEVADA
ROBERT N. CALDWELL
4233

Subscribed and sworn to before me this 13th day of May 1980.

Robyn Caldwell
ROBYN L. CALDWELL

— — — Indicates existing place of use of permits no. 29766, 29767 and 29768.

—·—·— Indicates proposed place of use for quasi-municipal

—··— Indicates area proposed to be changed from irrigation to quasi-municipal 502.14 acres

52320 CERTIFICATE NO. 16540 ISSUED 8-3-05

Scale 1" = 600'

600 0 600 1200 1800 2400

Desert-Mountain Surveying Company
510 Melarkey Street
Winnemucca, Nevada 89445

Map To Accompany Application To Change The Point Of Diversion, Place Of Use And The Manner Of Use Of Portions Of Permit Number 29766 By Donald And Wallis McGhie From Underground

Humboldt County Nevada

52321 52320 41358 41356 41351 41348 41347 41343