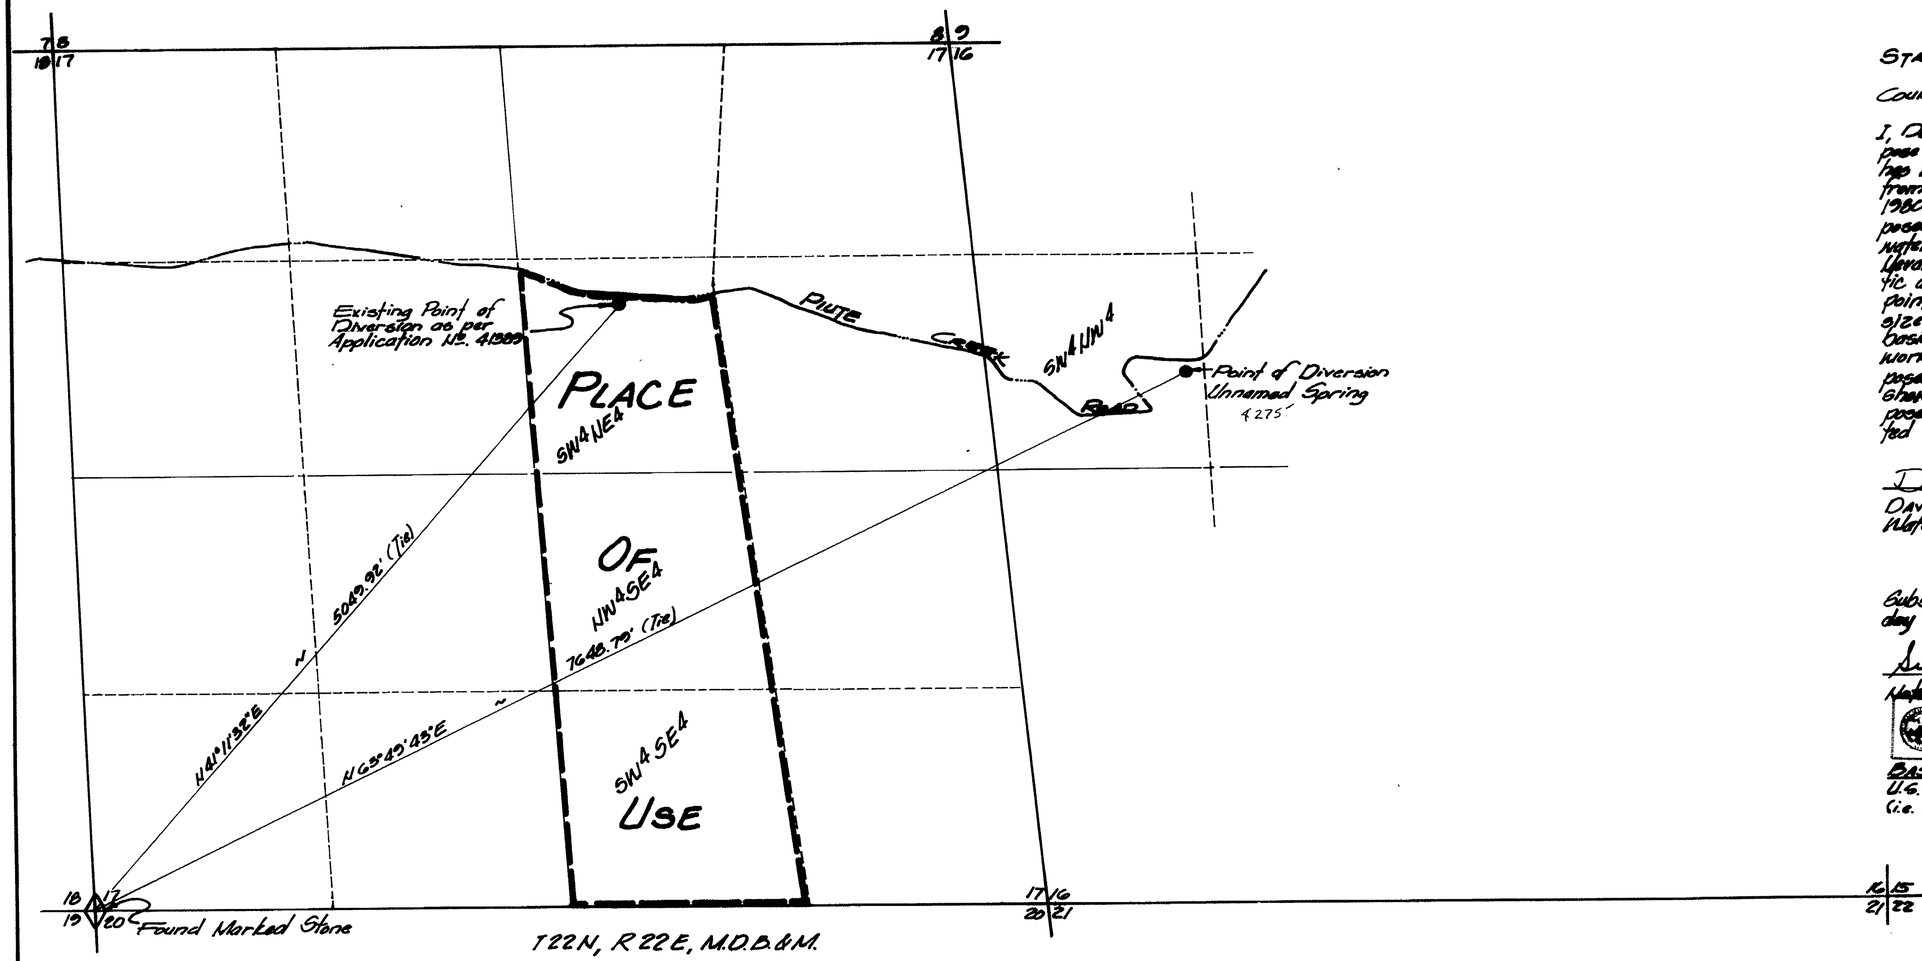

STATE OF NEVADA }
COUNTY OF WASHOE } ss

I, David M. Boyer, being first duly sworn, depose and say that this map consisting of one sheet, has been correctly drawn to the designated scale from notes made by me on the 7th day of July, 1980; that it truly and correctly represents proposed location and extent of works used to divert water from an unnamed spring in Washoe County, Nevada by Dave and Donna Wendland for domestic and irrigation purposes. That the proposed point of diversion, the approximate location and size of the diverting channel, all reservoirs or basins, the location and names of all other works which will cross or connect with the proposed works and the boundary of all lands showing by 40 acre subdivisions, the areas proposed to be used are fully and correctly designated thereon.

David M. Boyer
DAVID M. BOYER
Water Rights Surveyor No. 538

Subscribed and sworn to before me this 7th day of July, 1980.

Susan R. Zancanella
Notary Public

SUSAN R. ZANCANELLA
Notary Public - State of Nevada
Washoe County
My Appointment Expires July 23, 1983

BASIS OF BEARINGS
U.S.G.S. Stations Junction House to Monte
(i.e. N 52°09'01" E)

0 500 1000 1500 2000

SCALE: 1"=500'

41389 41546 42755

MAP
TO ACCOMPANY APPLICATION
TO APPROPRIATE WATER
FOR DOMESTIC &
IRRIGATION PURPOSES
FROM AN UNNAMED SPRING & PIUTE
BY DAVE & DONNA WENDLAND
IN WASHOE COUNTY, NEVADA

THE SPINK CORPORATION
ENGINEERS - PLANNERS - SURVEYORS
625 Margrove Drive

STATE ENGINEER
1980 JUL 9 AM 10:02

FILED
JUL 1 1980
SAVE SPINK'S OFFICE

42775 41