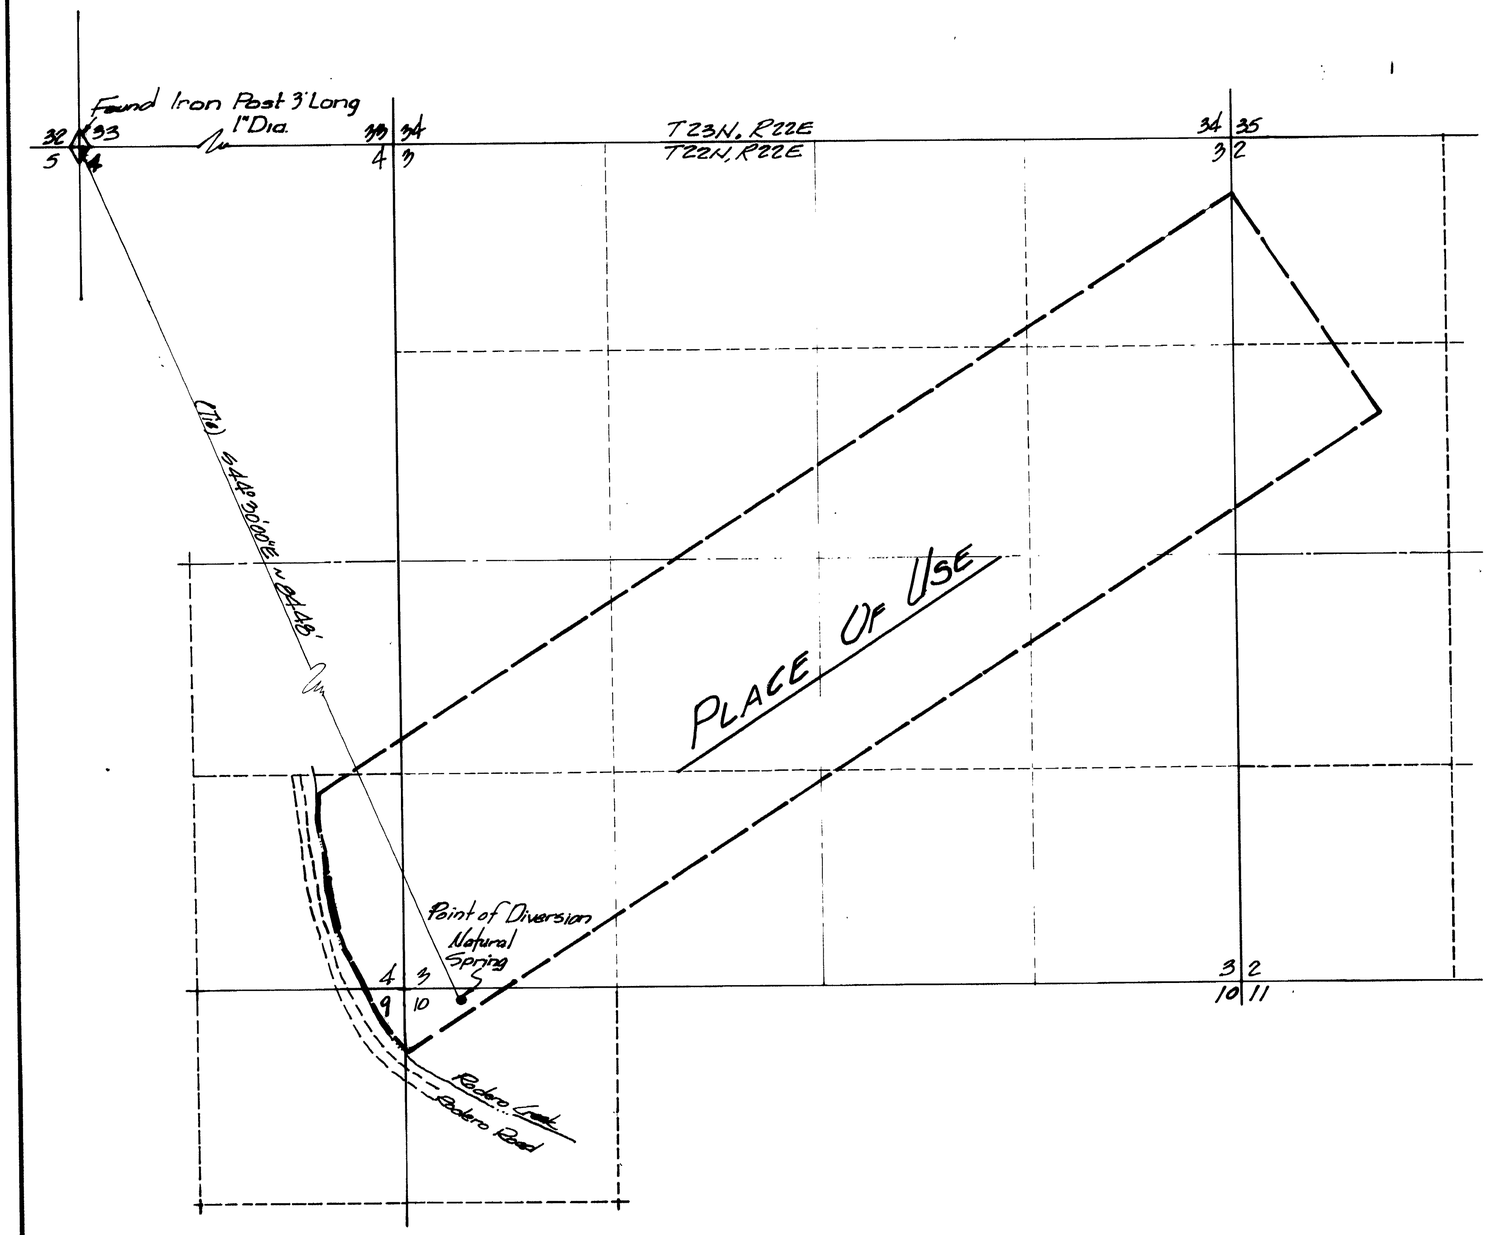

STATE OF NEVADA }
COUNTY OF WASHOE } ss

I, Charles B. Seifers, being first duly sworn, depose and say that this map consisting of one sheet, has been correctly drawn to the designated scale from notes made by me on the 15th day of May, 1980; that it truly and correctly represents proposed location and extent of works used to divert water from a natural spring in Washoe County, Nevada by Dave and Donna Wendland for domestic and irrigation purposes. That the proposed point of diversion, the approximate location and size of the diverting channel, all reservoirs or basins, the location and names of all other works which will cross or connect with the proposed works and the boundary of all lands showing by 40 acre subdivisions the areas proposed to be used are fully and correctly designated thereon.

Charles B. Seifers
CHARLES B. SEIFERS
Water Rights Surveyor No. 532

Subscribed and sworn to before me this 16th day of May, 1980.

Susan R. Zancanella
Notary Public

Basis of Bearings
Nevada State Coordinates - West Zone Grid

0 500 1000 1500 2000
SCALE: 1" = 500'

41390

MAP
TO ACCOMPANY APPLICATION
TO APPROPRIATE WATER
FOR DOMESTIC &
IRRIGATION PURPOSES
FROM A NATURAL SPRING
BY DAVE & DONNA WENDLAND
IN WASHOE COUNTY, NEVADA

THE SPINK CORPORATION
ENGINEERS · PLANNERS · SURVEYORS
[illegible] Marguerite Drive Reno, Nevada [illegible]

FILED
AUG 20 1980
STATE ENGINEER'S OFFICE

'80 19 AM 10 57

41390