SECTION 33, TOWNSHIP 22 SOUTH
RANGE 61 EAST, MDBM

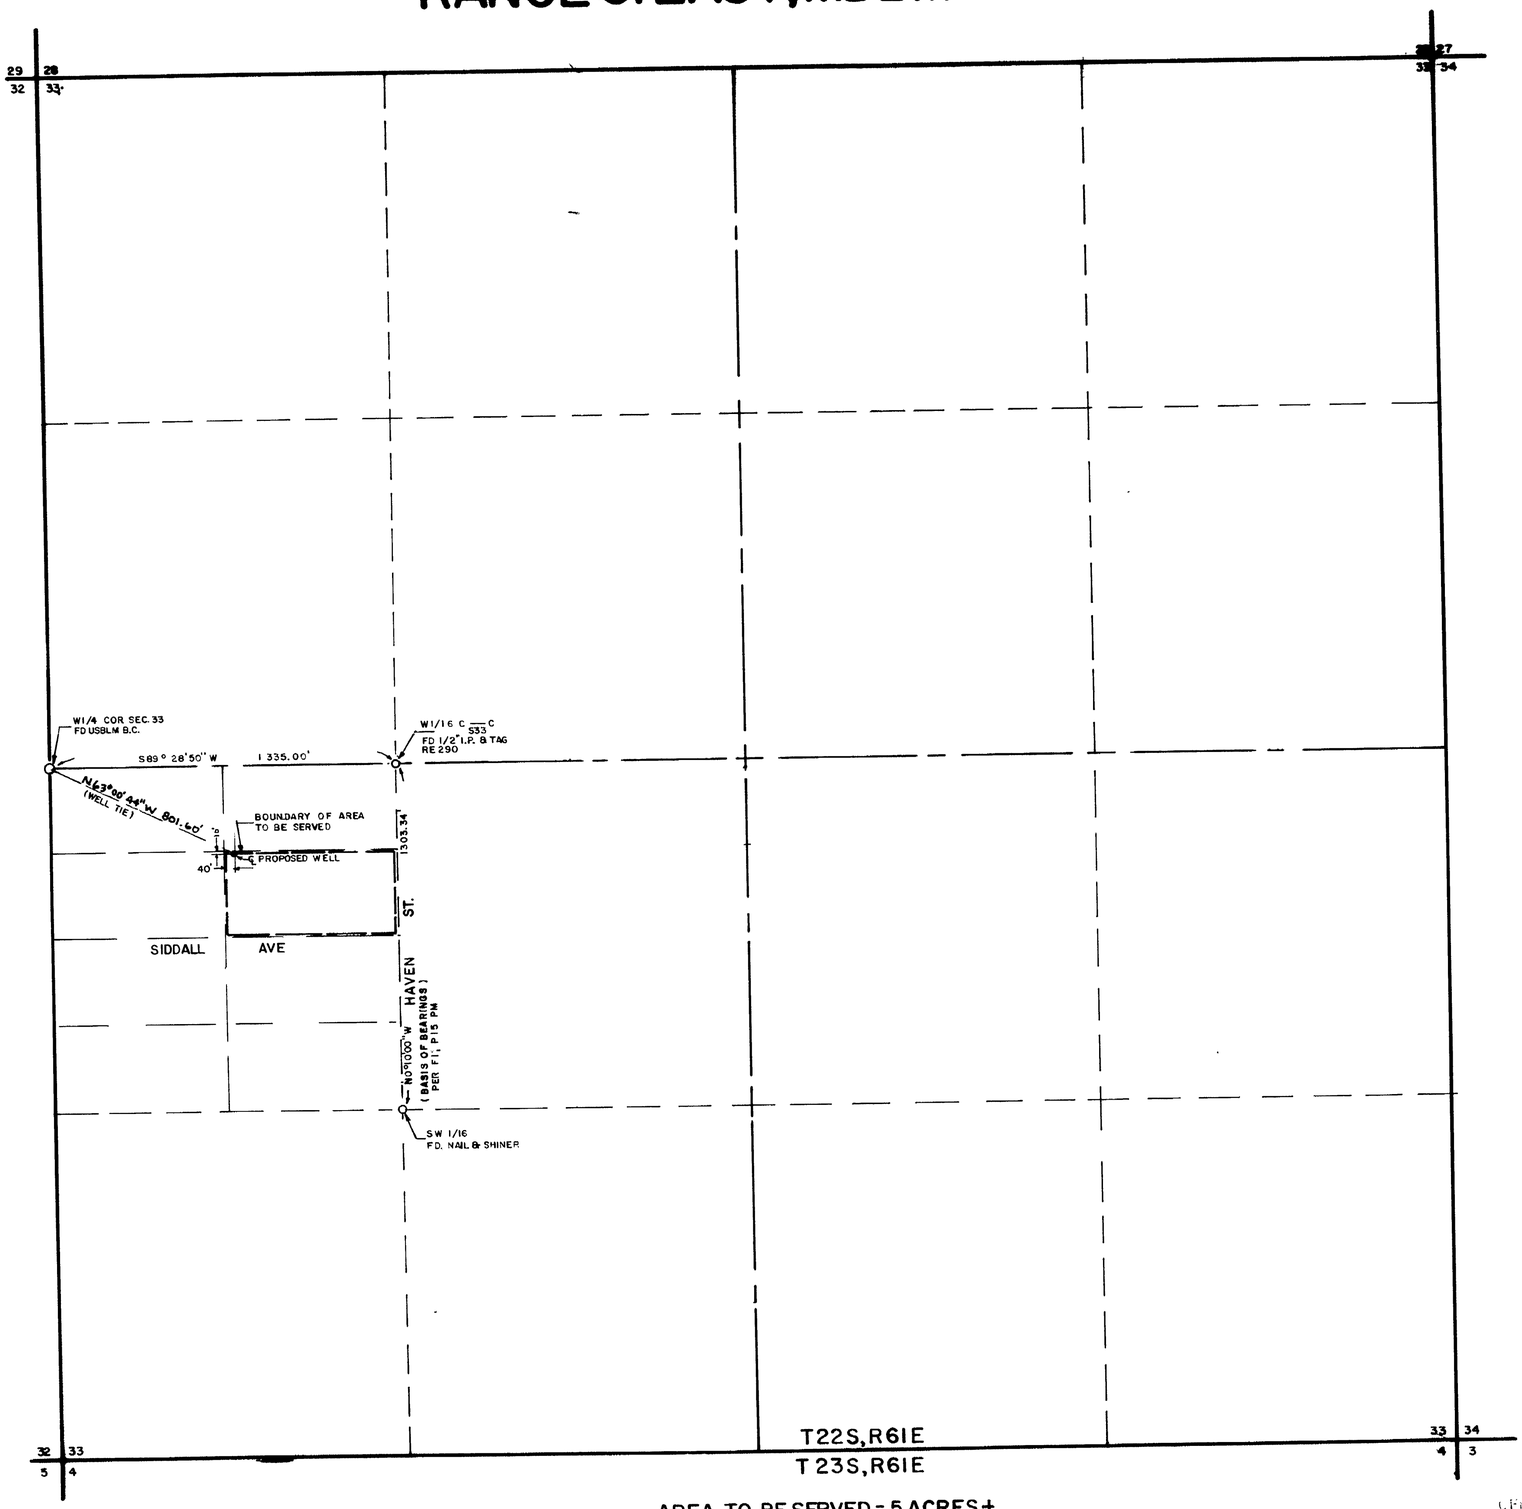

AREA TO BE SERVED = 5 ACRES±

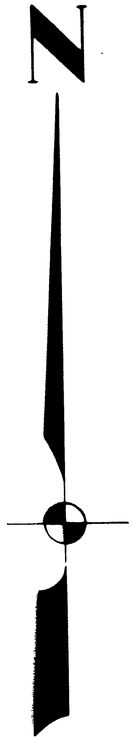

SCALE 1" = 300'

BASIS OF BEARINGS
N0°10'00"W
BEING THE EAST LINE
OF THE NW1/4 SW1/4
SEC. 33, T22S, R61E
MDBM
PER FILE 1, PAGE 15
OF PARCEL MAPS

ENGINEERS CERTIFICATE

I, RUSSELL AVERY, BEING FIRST DULY SWORN, DEPOSE AND SAY THAT THIS MAP CONSISTING OF ONE SHEET, HAS BEEN CORRECTLY DRAWN TO THE DESIGNATED SCALE FROM FIELD NOTES OF A SURVEY MADE UNDER MY SUPERVISION AND MY DIRECTION BETWEEN AUG 15, 1979 TO MAY 12, 1980, THAT IT TRULY AND CORRECTLY REPRESENTS THE PROPOSED LOCATION AND EXTENT OF THE WORKS USED TO DIVERT WATER FROM AN UNDERGROUND SOURCE IN CLARK COUNTY BY JOSEPH JERRY and ——, FOR QUASI-MUNICIPAL PURPOSES THAT THE PROPOSED POINT OF DIVERSION, THE APPROXIMATE LOCATION AND SIZE OF THE DIVERTING CHANNEL, ALL RESERVOIRS OR BASINS, THE LOCATION AND NAMES OF OTHER WORKS, WHICH WILL CROSS OR CONNECT WITH THE PROPOSED WORKS AND THE BOUNDARY OF LANDS, SHOWING BY 40 ACRE SUBDIVISIONS OR FRACTIONS THERE OF, THE AREA PROPOSED TO BE SERVICED ARE FULLY AND CORRECTLY DESIGNATED THEREON.

Russell Avery 5/14/80

RUSSELL AVERY—WATER RIGHTS SURVEYOR—NO 339

REGISTERED PROFESSIONAL ENGINEER — RUSSELL AVERY — CIVIL — No. 2962 — STATE OF NEVADA

REGISTERED LAND SURVEYOR — STATE OF NEVADA — RUSSELL AVERY — No. 2962

STATE OF NEVADA
COUNTY OF CLARK SS

SUBSCRIBED AND SWORN TO ME THIS 14th DAY OF MAY, 1980

Robert Fulstone
ROBERT FULSTONE NOTARY PUBLIC
IN AND FOR, CLARK COUNTY, NEVADA

NOVEMBER 24 1980
MY COMMISSION EXPIRES

Notary Public-State of Nevada
CLARK COUNTY
Robert Fulstone
My Commission Expires

LEGAL DESCRIPTION

S1/2 NE1/4 NW1/4 SW1/4, SECTION 33, TOWNSHIP 22 SOUTH, RANGE 61 EAST, MDBM

200 0 200 400 600 800 1000

SCALE 1" = 300'

FILED
MAY 19 1980
STATE ENGINEER'S OFFICE

1980 MAY 19 PM 2 24

4396

MAP TO ACCOMPANY APPLICATION TO APPROPRIATE WATER FROM AN UNDERGROUND SOURCE

FOR: QUASI—MUNICIPAL PURPOSES

BY: JOSEPH JERRY

CLARK COUNTY, NEVADA

Russ Avery

ENGINEERING CONSULTANTS
(DIV. of AVERY CORPORATION)

1401 MARYLAND PARKWAY
LAS VEGAS, NEVADA 89101

DWG. BY. R. F.
DATE 5/12/80
REVISED DATE
DWG. NO. 62-1

41396