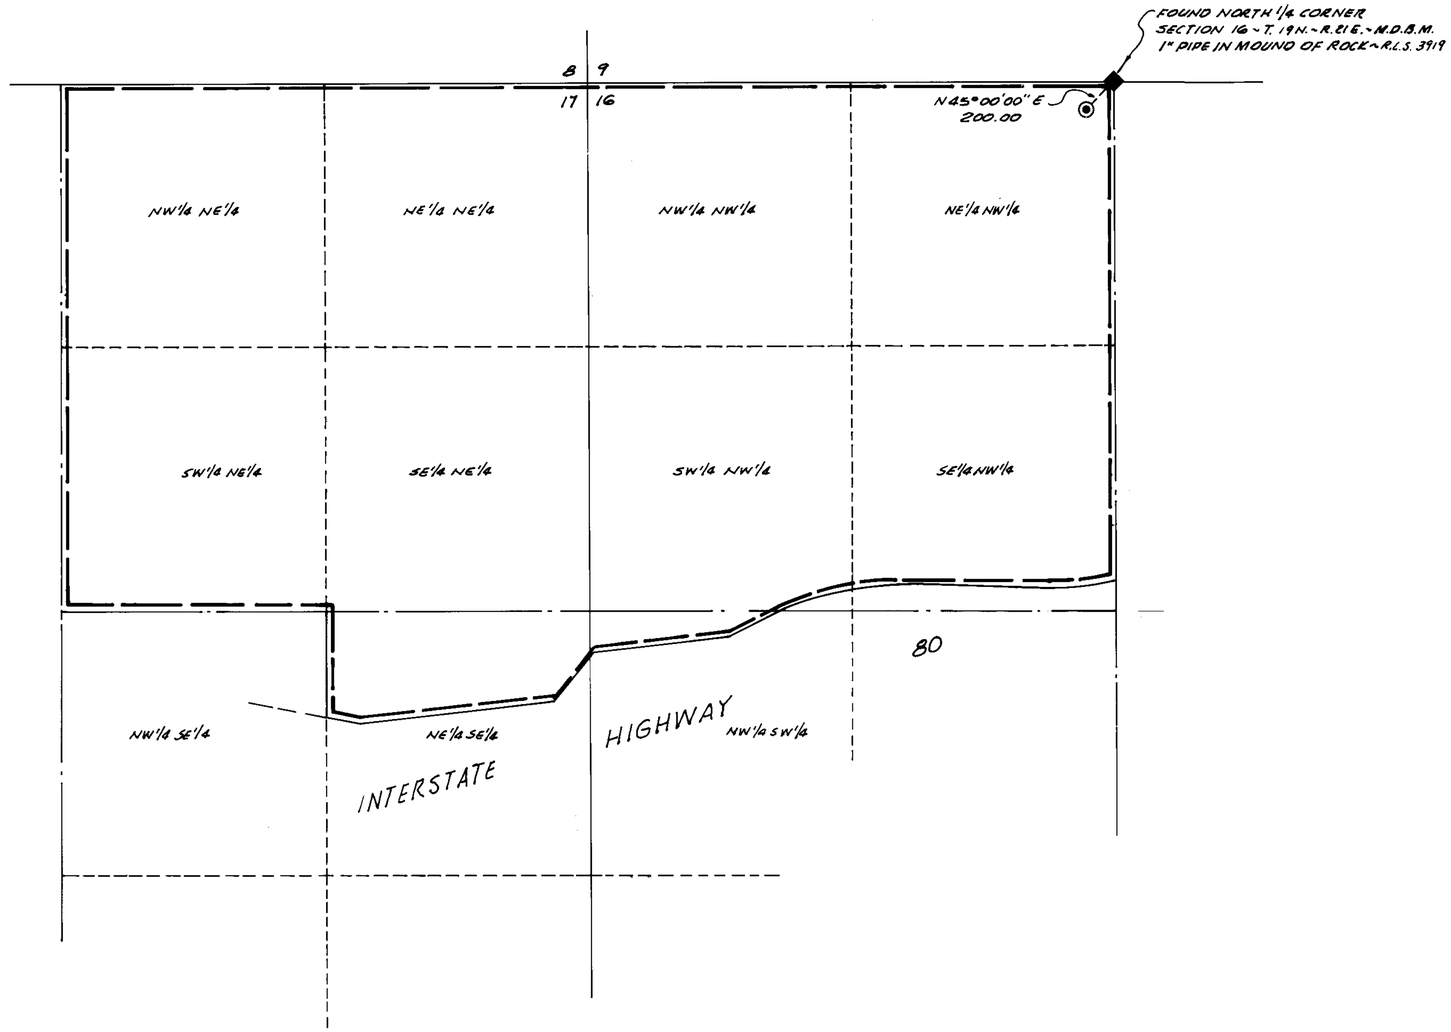

T. 19 N. ~ R. 21E. ~ M.D.B.&M.
WASHOE COUNTY, NEVADA

BASIS OF BEARING
G.L.O. PLAT

STATE OF NEVADA
COUNTY OF WASHOE SS

I, EUGENE B. LONGFIELD, BEING FIRST DULY SWORN, DEPOSE AND SAY THAT THIS MAP, CONSISTING OF ONE SHEET, HAS BEEN CORRECTLY DRAWN TO THE DESIGNATED SCALE FROM FIELD NOTES OF A SURVEY MADE BY ME ON MAY 20, 1980; THAT IT TRULY AND CORRECTLY REPRESENTS THE PROPOSED LOCATION AND EXTENT OF THE WORKS USED TO DIVERT WATER FROM AN UNDERGROUND SOURCE IN WASHOE COUNTY BY SHA-NEVA INC. FOR COMMERCIAL-DOMESTIC (DUST CONTROL-PIT OPERATION) PURPOSES. THAT THE PROPOSED POINT OF DIVERSION, THE APPROXIMATE LOCATION AND SIZE OF THE DIVERTING CHANNEL, ALL RESERVOIRS OR BASINS, THE LOCATION AND NAMES OF ALL OTHER WORKS WHICH WILL CROSS OR CONNECT WITH THE PROPOSED WORKS, AND THE BOUNDARY OF ALL LANDS, SHOWING BY 40-ACRE SUBDIVISIONS THE AREAS PROPOSED TO BE SERVED, ARE FULLY AND CORRECTLY DESIGNATED THEREON.

Eugene B. Longfield
STATE WATER RIGHT SURVEYOR

SUBSCRIBED AND SWORN TO BEFORE ME THIS 22nd DAY OF [illegible], 1980
NOTARY PUBLIC IN AND FOR WASHOE COUNTY, NEVADA.

Lydia Moreno
NOTARY PUBLIC
My commission expires March 7, 1982

SCALE ~ 1" = 400'

0 400 800 1200 1600

FILED
AUG 25 1980

MAP
TO ACCOMPANY APPLICATION TO APPROPRIATE WATER FOR COMMERCIAL-DOMESTIC AND PROOF OF BENEFICIAL USE UNDER APPLICATION NO. 41413 BY SHA-NEVA INC. FROM AN UNDERGROUND SOURCE

PREPARED BY LONGFIELD ENGINEERING
RENO, NEVADA

63866 41413