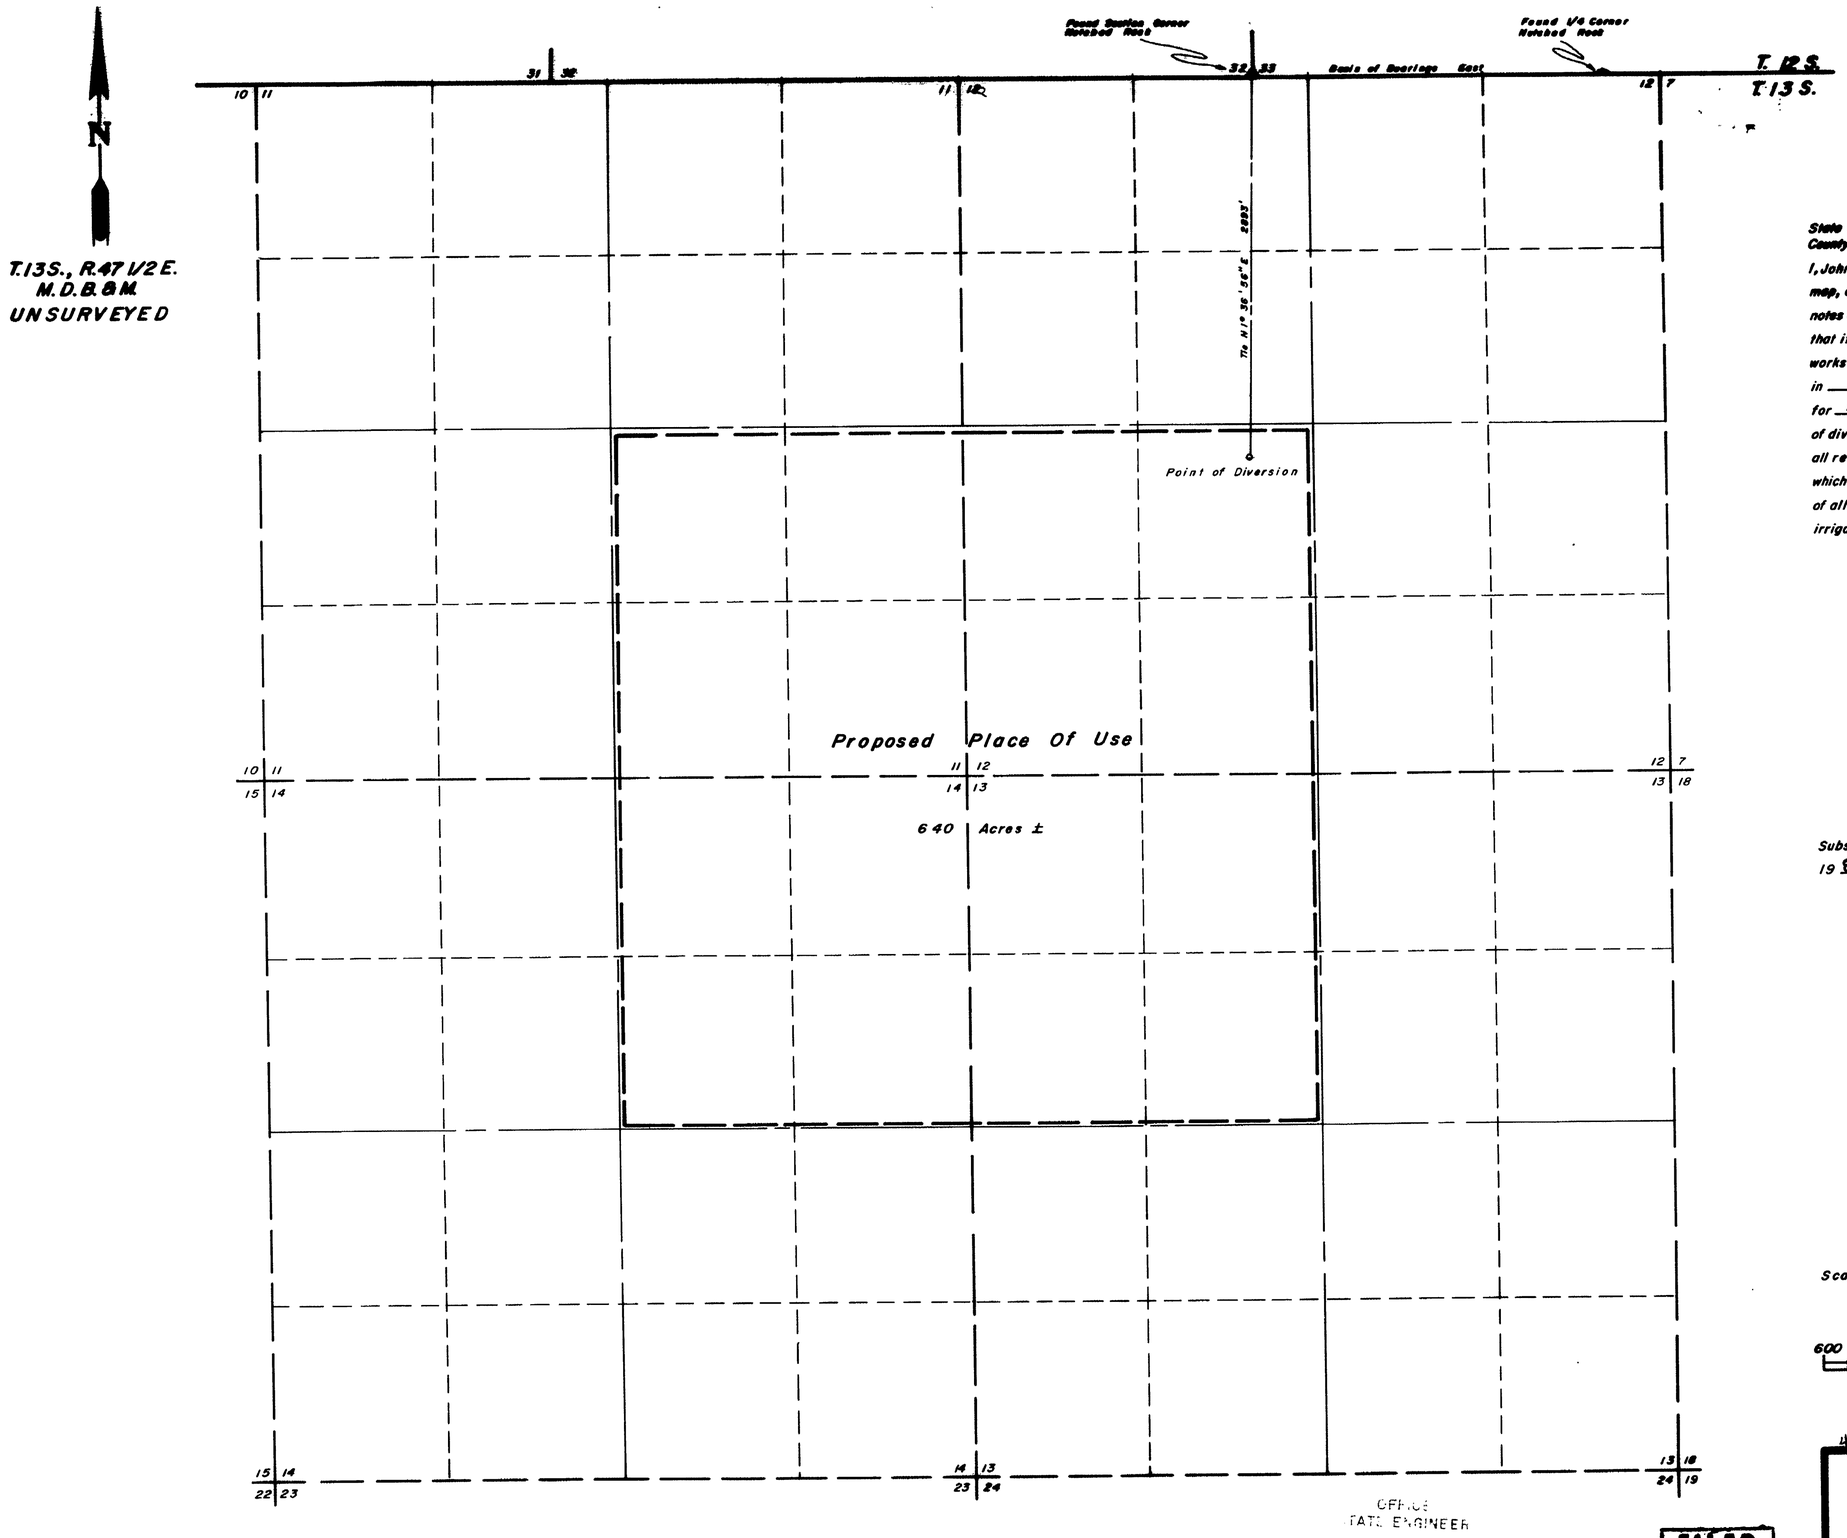

State of Nevada
County of Humboldt } S.S.

I, John H. Milton III, being first duly sworn, depose and say that this map, consisting of one sheets, has been correctly drawn from field notes of a survey made by me during May, 1980, that it truly and correctly represents the location and extent of the works used to divert water from underground in Nye County by Saga Exploration Co. for mining and milling purposes, that the proposed point of diversion, the approximate location and size of the diverting channel, all reservoirs or basins, the locations and names of all other works which will cross or connect with the proposed works, and the boundary of all lands, showing by 40-acre subdivisions the areas proposed to be irrigated, are fully and correctly designated thereon.

John H. Milton III
State Water Right Surveyor No. 573

REGISTERED LAND SURVEYOR - STATE OF NEVADA
JOHN H. MILTON, III
5-27-80
No. 5271

Subscribed and sworn to before me this 27th day of May 1980.

Robyn Caldwell

ROBYN L. CALDWELL
Notary Public State of Nevada
Humboldt County
My commission expires Mar. 8, 1981

Scale 1" = 600'

600 0 600 1200 1800 2400

OFFICE
STATE ENGINEER
1980 MAY 28 PM 2 07

FILED
MAY 28 1980

Desert-Mountain Surveying Company
510 Melarkey Street
Winnemucca, Nevada 89445

Map To Accompany Application To Appropriate Water From Underground By Saga Exploration Co. For Mining And Milling Purposes

Nye County