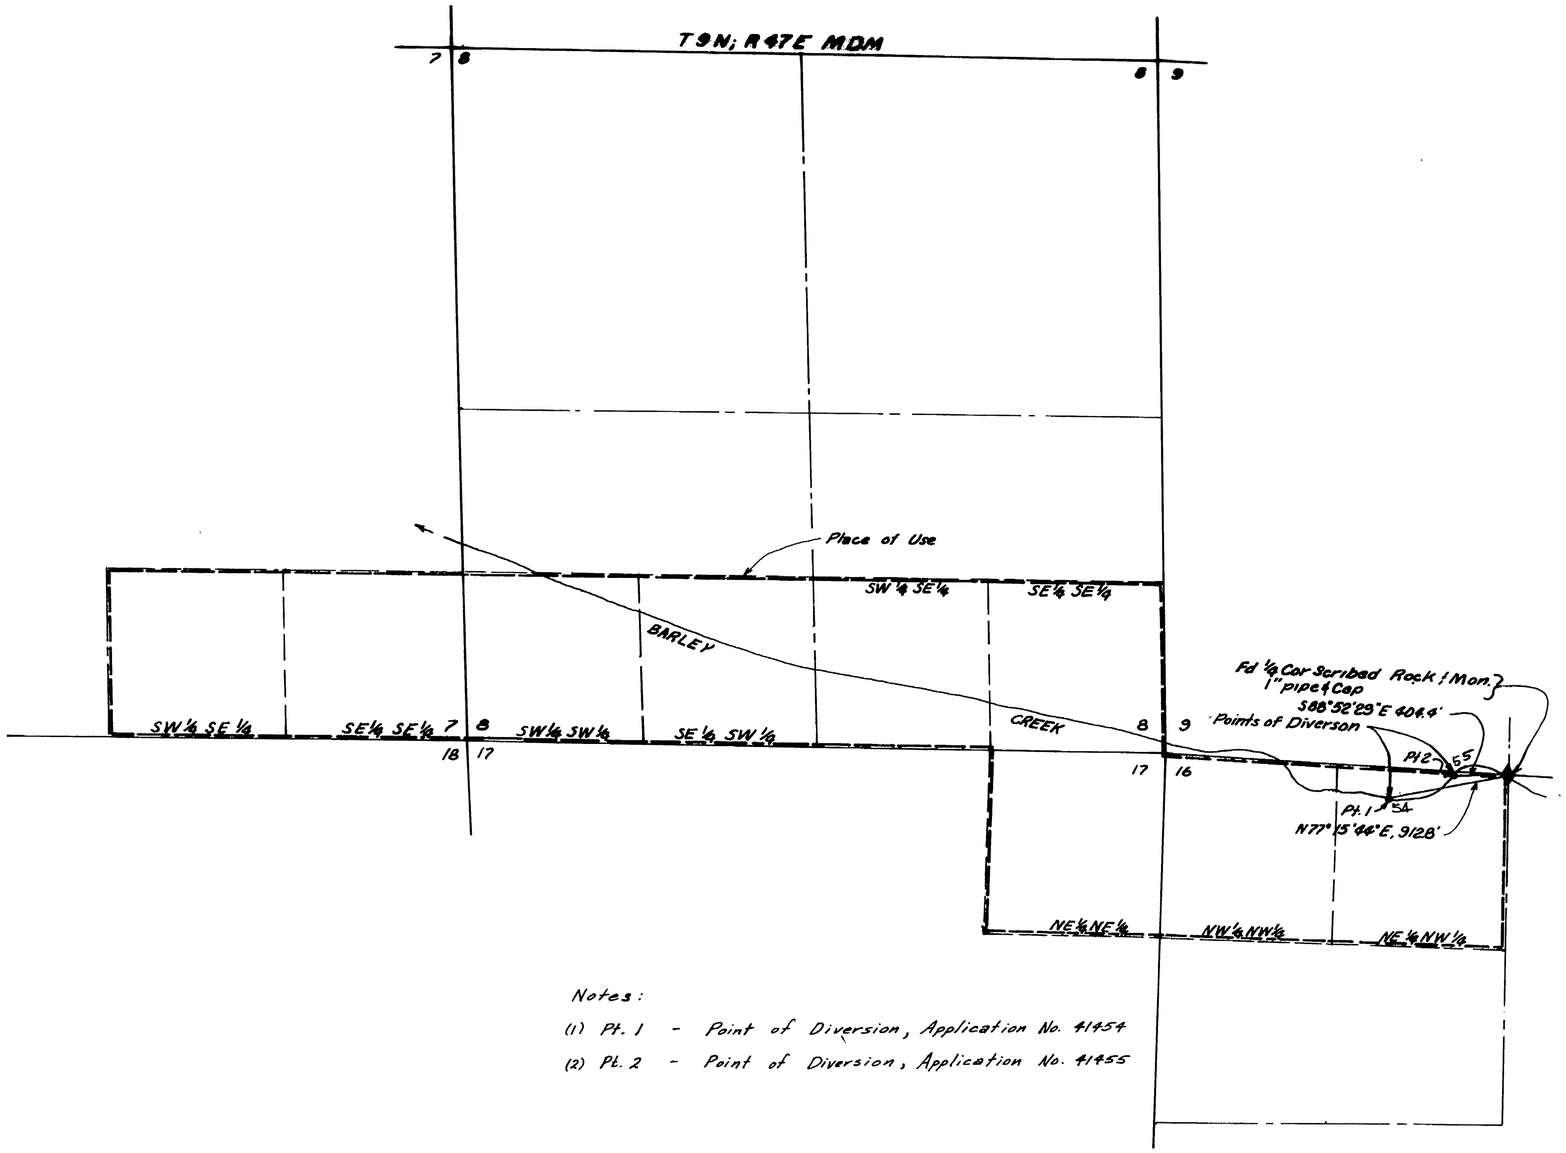

Basis of Bearing:
Solar Observation

State of Nevada } SS
County of Washoe }

I Kenneth L. Haskew, being duly sworn, depose and say that this map, consisting of one sheet has been correctly drawn to to the designated scale from field notes of a survey made by me, or under my supervision and direction, on the 5th day of June 1980, that it truly and correctly represents the proposed location and extent of the works, used to divert water from Barley Creek in Nye County by Carrillo Industries Inc. for Irrigation and stock watering purposes. That the proposed point of diversion, the approximate location and size of the diverting channel, all reservoirs or basins, the location and names of all other works and the boundary of all lands, showing by 40-acre subdivisions the area proposed to be irrigated, are fully and correctly designated thereon.

Kenneth L. Haskew
(State Water Rights Surveyor #444)

Subscribed and sworn to before me
this 27th day June of 1980
Notary Public in and for Washoe County, Nevada

Betty J. Ashby
Notary Public

BETTY J. ASHBY
Notary Public - State of Nevada
Washoe County
My commission Expires Feb. 9, 1983

Notes:

(1) Pt. 1 - Point of Diversion, Application No. 41454

(2) Pt. 2 - Point of Diversion, Application No. 41455

SCALE 1" = 600'

0 250 500 1000 1500 2000 2500

41454 41455

FILED
JUL 30 1980
STATE ENGINEER'S OFFICE

MAP
TO ACCOMPANY APPLICATION
TO APPROPRIATE WATER
FOR IRRIGATION & STOCK WATERING PURPOSES
IN NYE COUNTY
BY CARRILLO INDUSTRIES INC.
FROM SURFACE SOURCES

HASKEW ENGINEERING (702) 575-2182 JOB NO. 1896
CIVIL ENGINEERS LAND SURVEYORS 608-D ST. FERNLEY, NEVADA

41455 41454