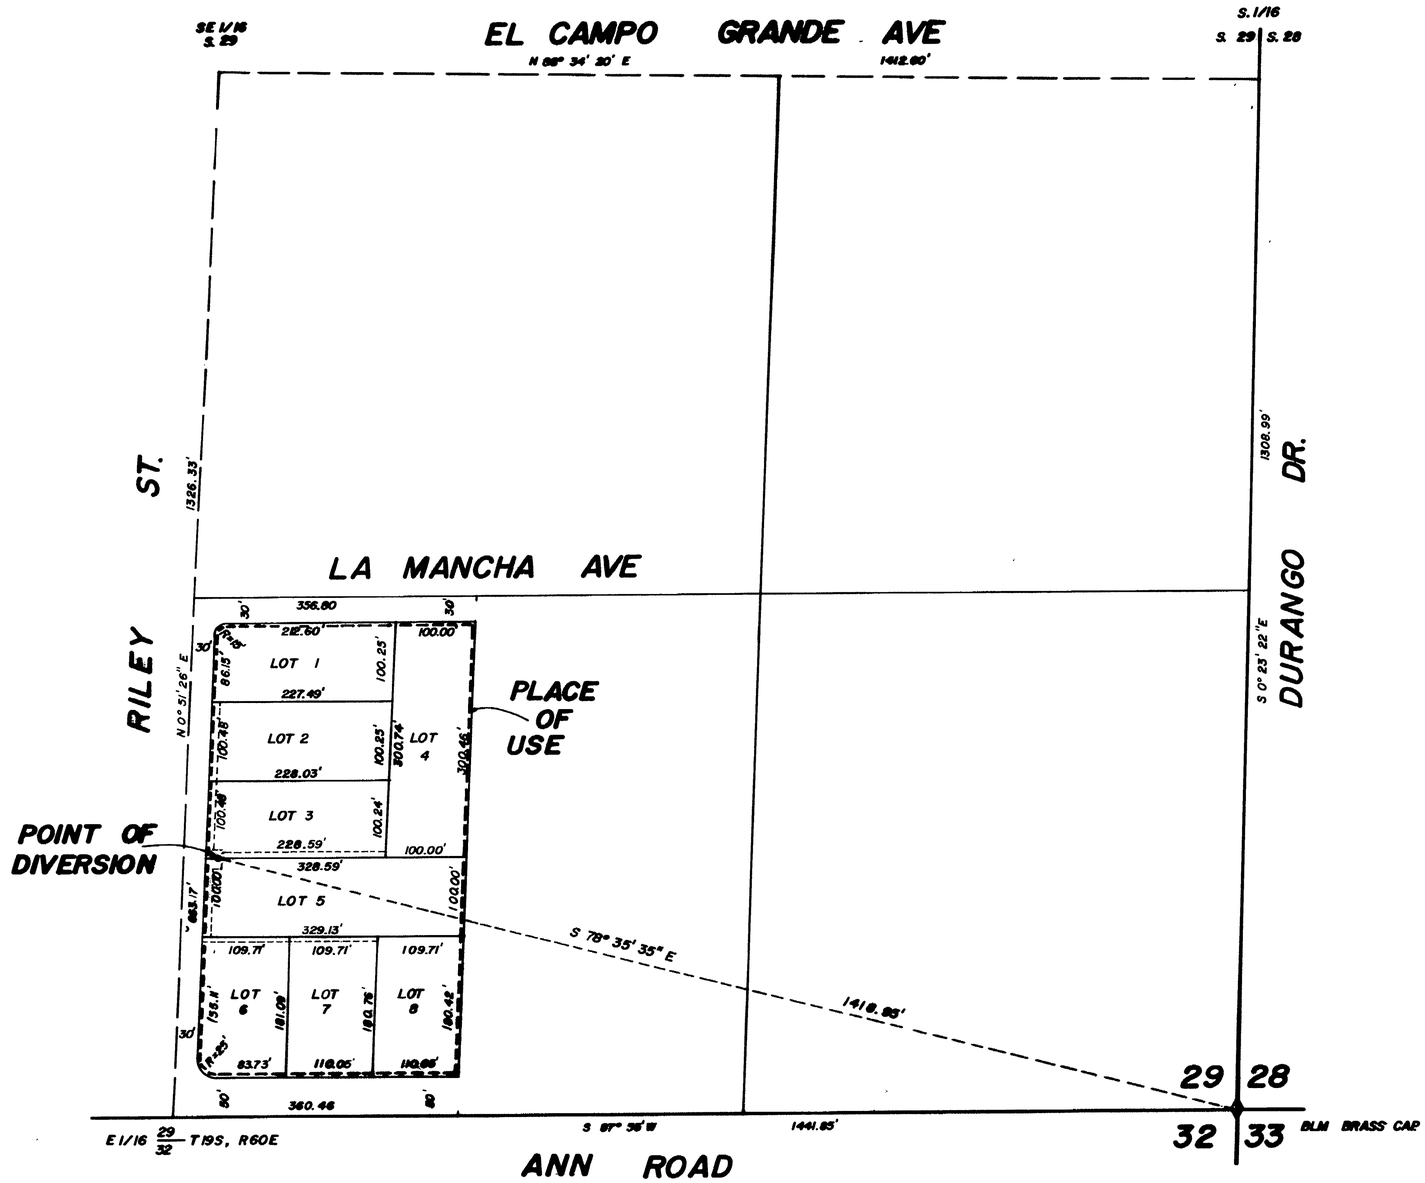

STATE OF NEVADA
COUNTY OF CLARK SS

I, JOSEPH M. KOLASKY, BEING FIRST DULY SWORN DO DEPOSE AND SAY THAT THIS MAP CONSISTING OF ONE SHEET HAS BEEN CORRECTLY DRAWN TO THE INDICATED SCALE FROM EXISTING RECORDS ON FILE IN THE OFFICE OF THE STATE ENGINEER, STATE OF NEVADA AND FROM FIELD NOTES OF A SURVEY MADE BY ME AND COMPLETED ON MAY 3, 1980 THAT IT TRULY AND CORRECTLY REPRESENTS THE EXTENT OF WORKS USED TO DIVERT WATER FROM AN UNDERGROUND SOURCE IN CLARK COUNTY FOR DOMESTIC PURPOSES.

Joseph M. Kolasky STATE WATER RIGHTS SURVEYOR NO 473

SUBSCRIBED AND SWORN BEFORE ME THIS 27th day of May, 1980.

Sue Duvall NOTARY PUBLIC IN AND FOR CLARK COUNTY, NEVADA

Notary Public-State of Nevada
CLARK COUNTY
Sue Duvall
Appointment Expires Aug. 25 1981

MY COMMISSION EXPIRES August 25, 1981.

N

SCALE 1" = 100'

0 100 200 300 500

41462

1980 JUN 4 PM 2 20

FILED

MAP

TO ACCOMPANY APPLICATION FOR QUASI-MUNICIPAL SUBDIVISION (8 LOTS) BY:

CLARENCE E. BOTT
SHARON L. BOTT

41462