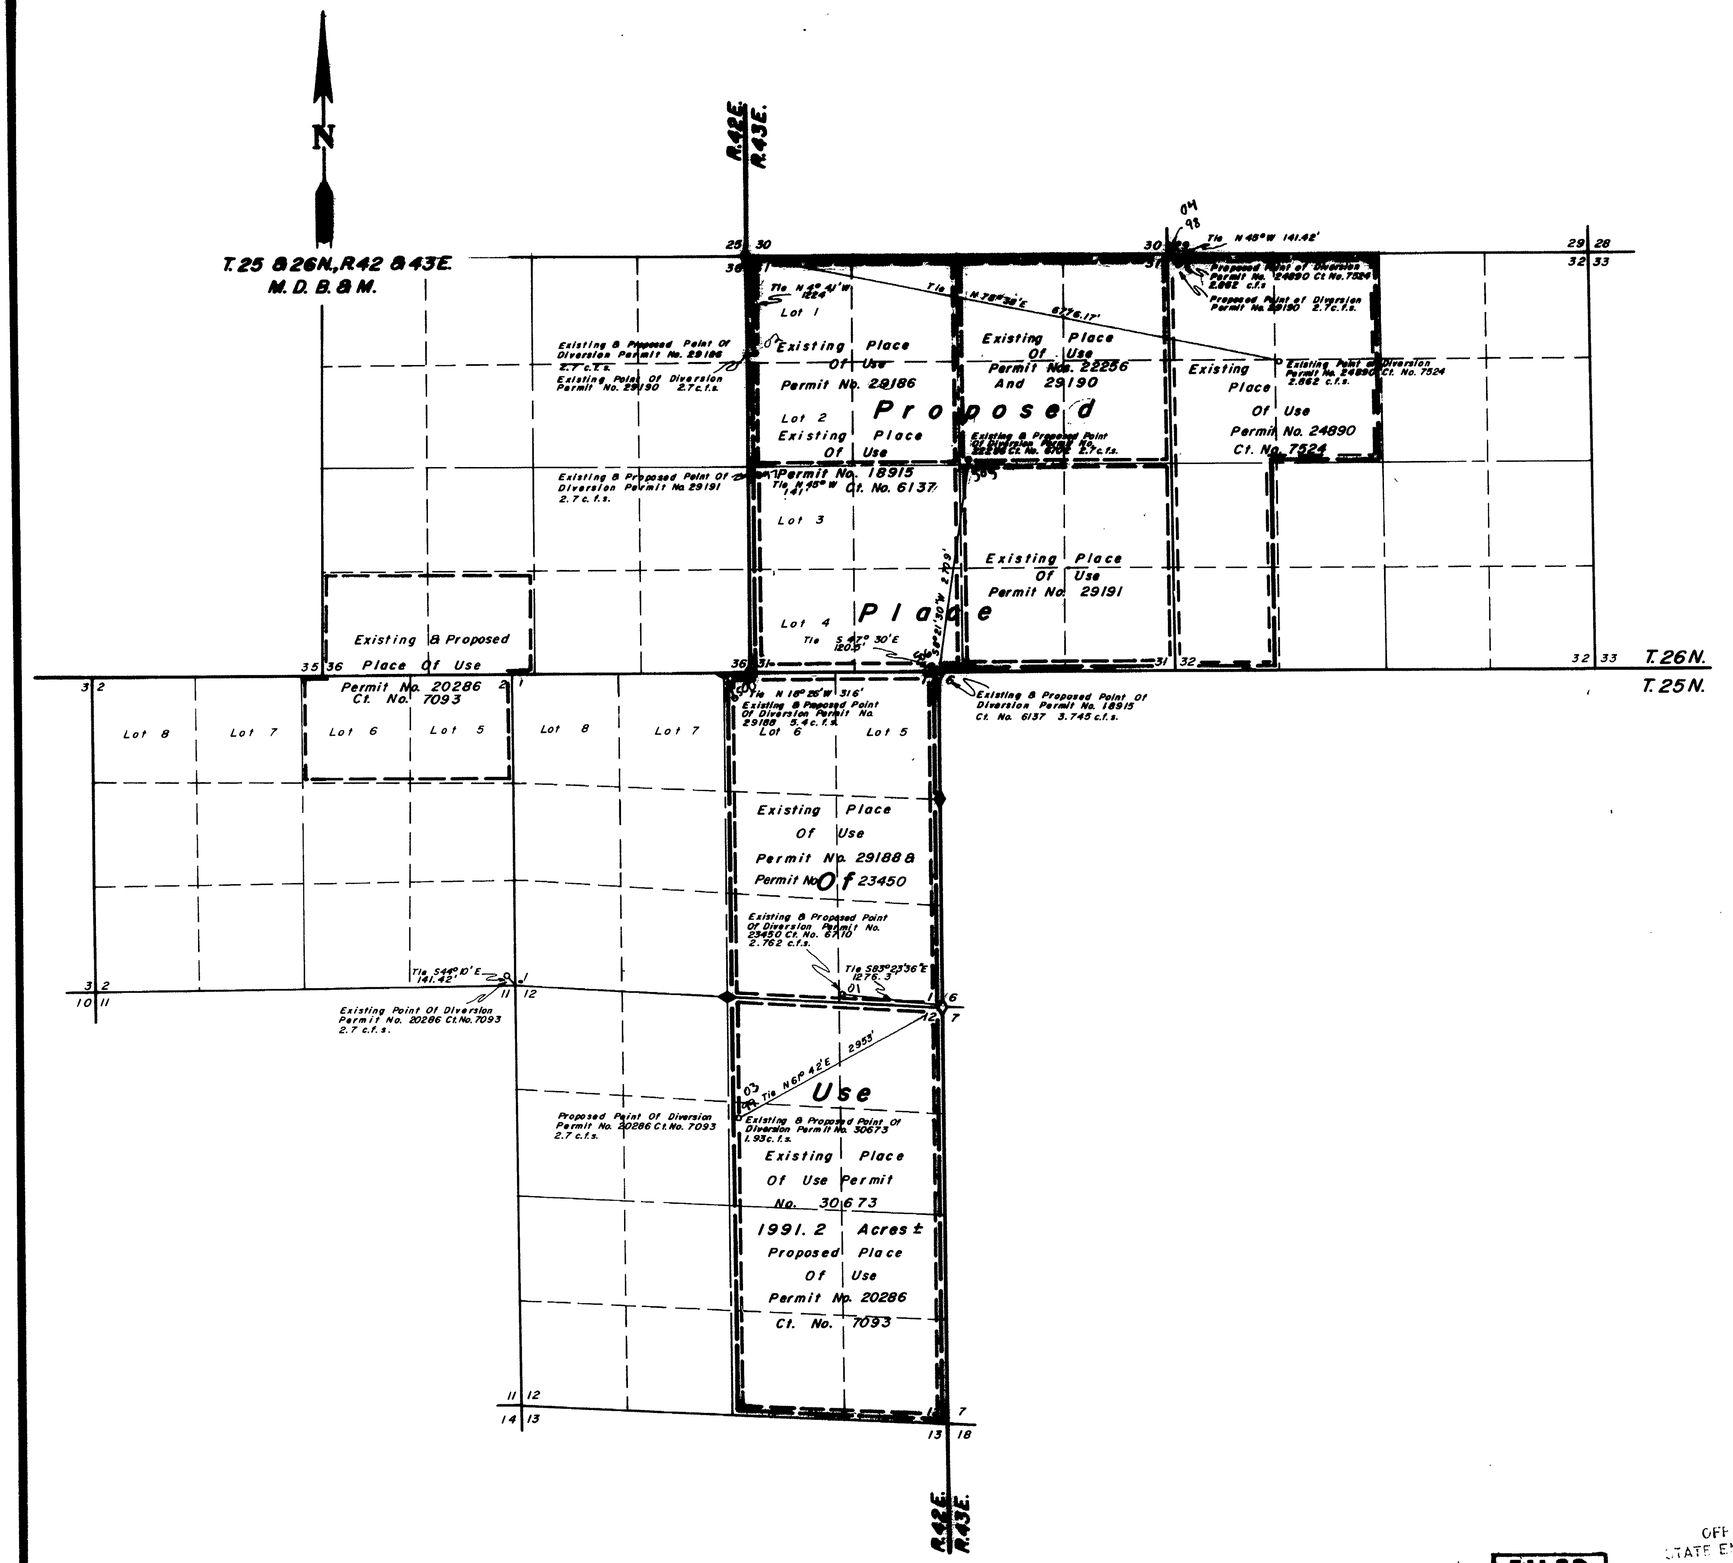


State of Nevada } S.S.
County of Humboldt }

I, Robert N. Caldwell, being first duly sworn, depose and say that this map, consisting of ____ sheets, has been correctly drawn from field notes of a survey made by me during January, 1980, that it truly and correctly represents the location and extent of the works used to divert water from underground in Lander County by Altamira Farms for irrigation & domestic purposes, that the proposed point of diversion, the approximate location and size of the diverting channel, all reservoirs or basins, the locations and names of all other works which will cross or connect with the proposed works, and the boundary of all lands, showing by 40-acre subdivisions the areas proposed to be irrigated, are fully and correctly designated thereon.

State Water Resources Surveyor No. 1468

Subscribed and sworn to before me this 11th day of June 1980.

ROBYN L. CALDWELL
Notary Public - State of Nevada
Humboldt County
My Commission expires Mar. 8, 1981

Scale 1" = 1000'

1000 0 1000 2000 3000 4000

41497-06

FILED
JUNE 12, 1980
STATE ENGINEER'S OFFICE

OFFICE
STATE ENGINEER
1980 JUN 12 PM 2 20

Desert-Mountain Surveying Company
510 Motorway Street
Winnemucca, Nevada 89445

Map To Accompany Applications To Change The Point Of Diversion And Place Of Use Of Permit No. 20286 Ct. No. 7093, Permit No. 24890 Ct. No. 7524, Permit No. 29190 And Applications To Change The Place Of Use Under Permit No. 18915 Ct. No. 6137, Permit No. 22256 Ct. No. 6702, Permit No. 23450 Ct. No. 6710, Permit No. 29186, Permit No. 29188, Permit No. 29191, And Permit No. 30673, By Altamira Farms
Lander County Nevada

41500 41499 41498 41497