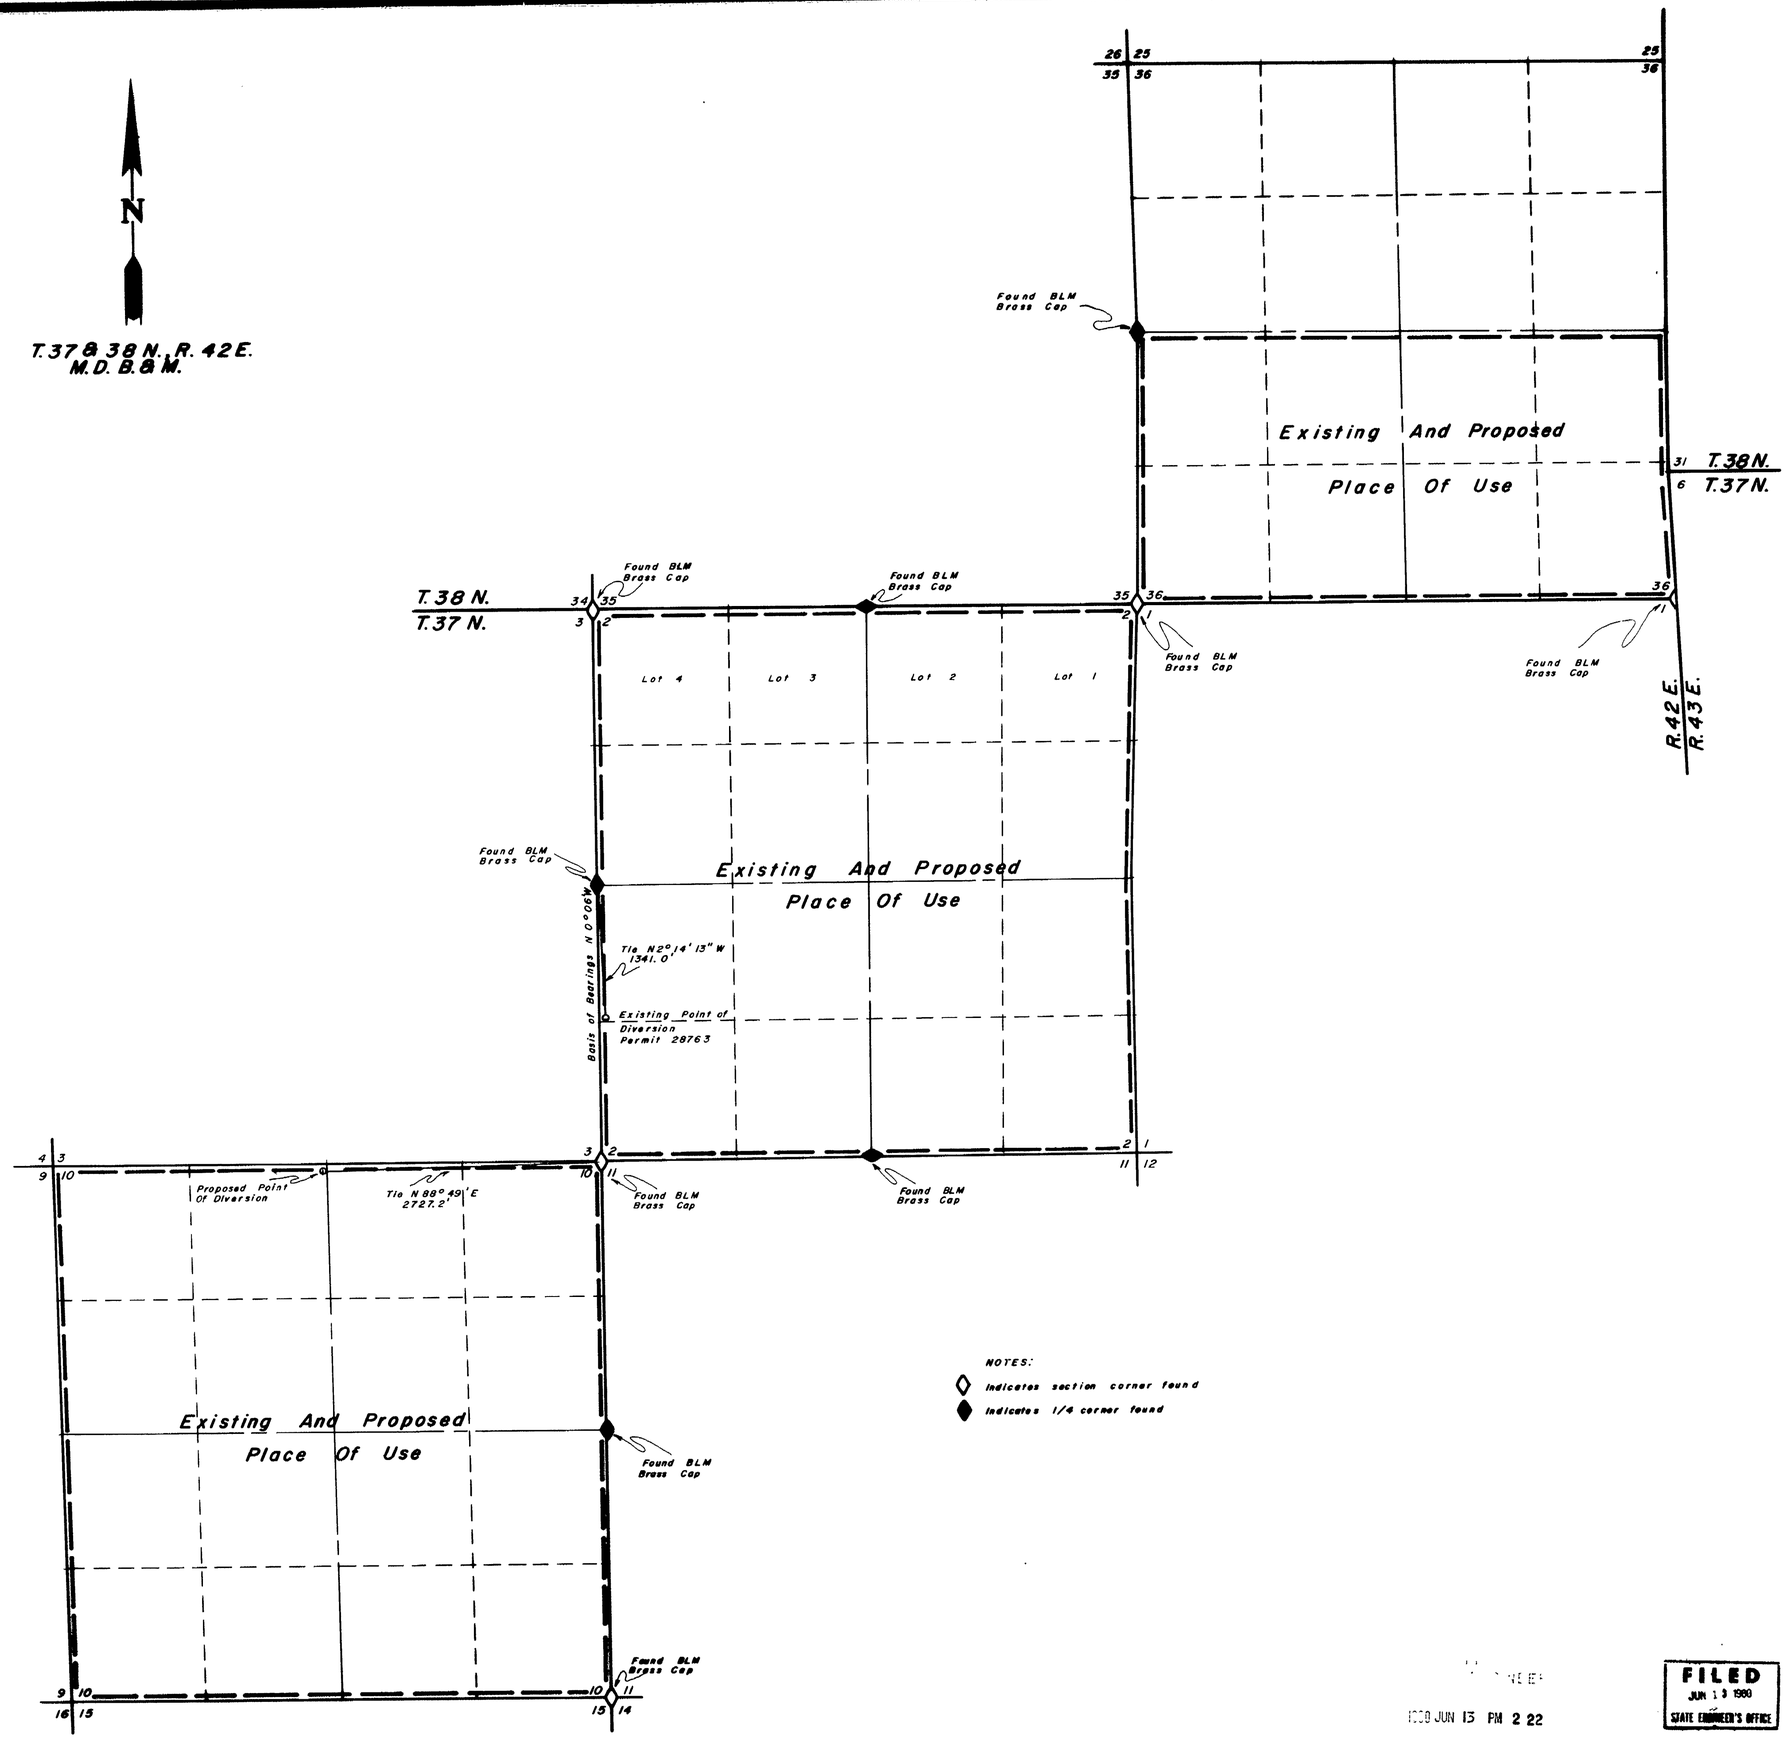

State of Nevada
County of Humboldt } S.S.

I, Robert N. Caldwell, being first duly sworn, depose and say that this map, consisting of one sheets, has been correctly drawn from field notes of a survey made by me during June, 1980, that it truly and correctly represents the location and extent of the works used to divert water from underground in Humboldt County by LaVar & Lila Rae Murdock for irrigation purposes, that the proposed point of diversion, the approximate location and size of the diverting channel, all reservoirs or basins, the locations and names of all other works which will cross or connect with the proposed works, and the boundary of all lands, showing by 40-acre subdivisions the areas proposed to be irrigated, are fully and correctly de[illegible]

Robert N. Caldwell
State Water [illegible] Surveyor No. 468

Subscribed and sworn to before me this 12th day of June 1980.

Robyn Caldwell

ROBYN L. CALDWELL
Notary Public - State of Nevada
Humboldt County
My Commission expires Mar. 8, 1981

Scale 1" = 800'

800 0 800 1600 2400 3000

41522

1980 JUN 13 PM 2 22

FILED
JUN 13 1980
STATE ENGINEER'S OFFICE

Desert-Mountain Surveying Company
510 Melarkey Street
Winnemucca, Nevada 89445

Map To Accompany Application To Change The Point Of Diversion Of A Portion Of Permit 28763 From An Underground Source By LaVar And Lila Rae Murdock For Irrigation Purposes

Humboldt County Nevada

41522