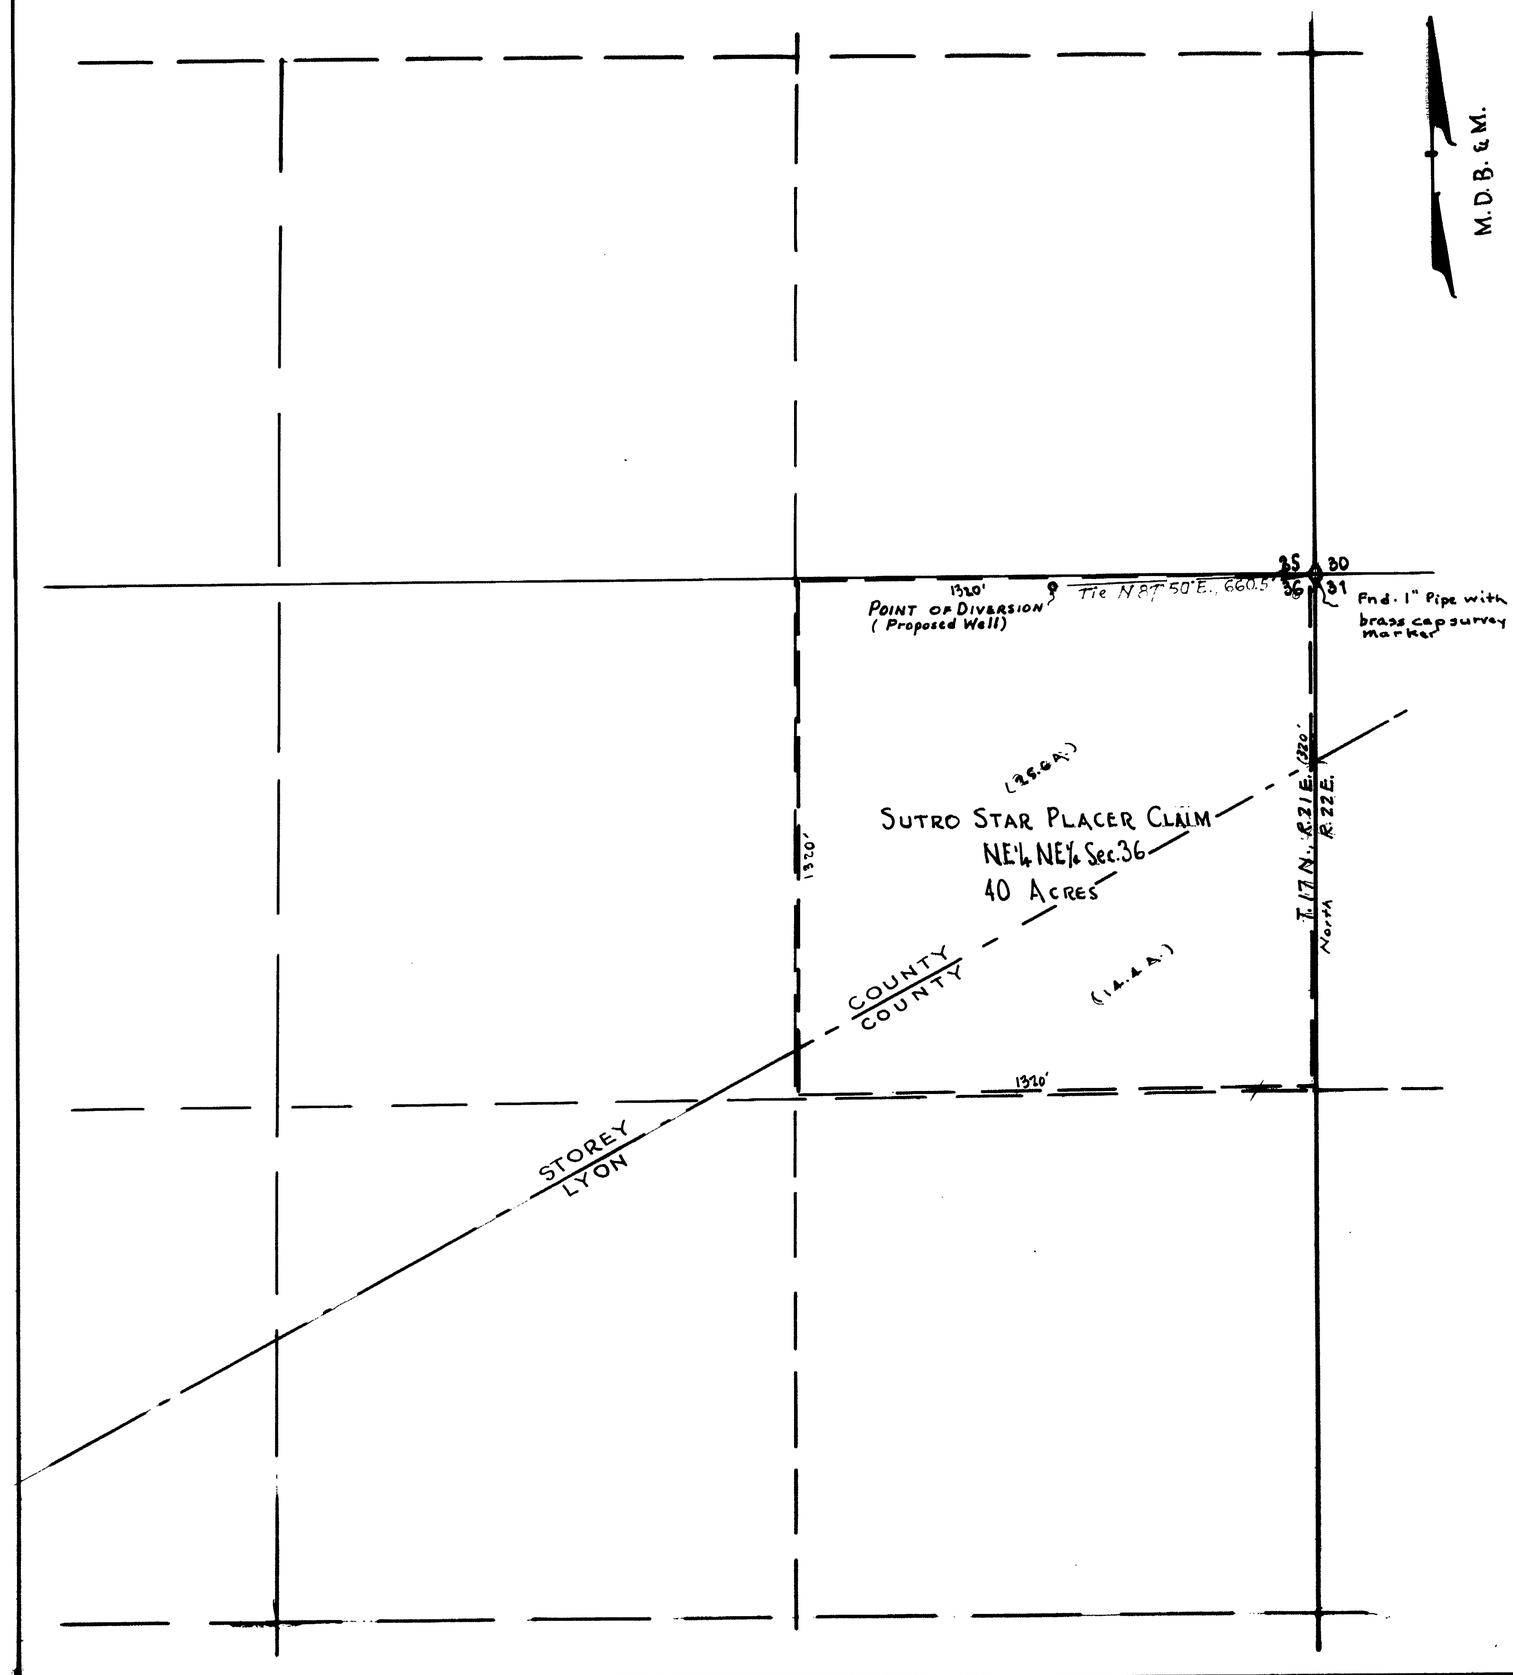

Basis of Bearings - True North from Fnd. Monuments on East line Sec. 36

State of Nevada
County of Washoe

I, Claude E. Hunter, being first duly sworn, depose and say that this map, consisting of one sheet, has been correctly drawn to the designated scale from field notes of a survey made under my supervision on Dec. 2, 1980; that it truly and correctly represents the proposed locations and extent of the works used to divert water from an Underground Source in Storey County by George Antunovich & John Curran for Mining Purposes. That the proposed Point of Diversion, all reservoirs or basins, the location and names of all other works which will cross or connect with the proposed works, and that the boundaries of all lands, showing by 40 Acre subdivisions, the areas proposed to be served, are fully and correctly designated hereon

Claude E. Hunter
State Water Right Surveyor
R.E. & L.S. #479

Subscribed and sworn to before me this 12th day of December 1980

Robert W. Marshall
Notary Public in and for
Washoe County, Nevada

ROBERT W. MARSHALL

OFFICE
STATE ENGINEER
1980 DEC 12 PM 4 04

FILED
DEC 12 1980
STATE ENGINEER'S OFFICE

41533

MAP
TO ACCOMPANY APPLICATION TO APPROPRIATE WATER FOR MINING BY GEORGE ANTUNOVICH & JOHN CURRAN - FROM AN UNDERGROUND SOURCE IN STOREY COUNTY -

SCALE 1" = 200'

41533