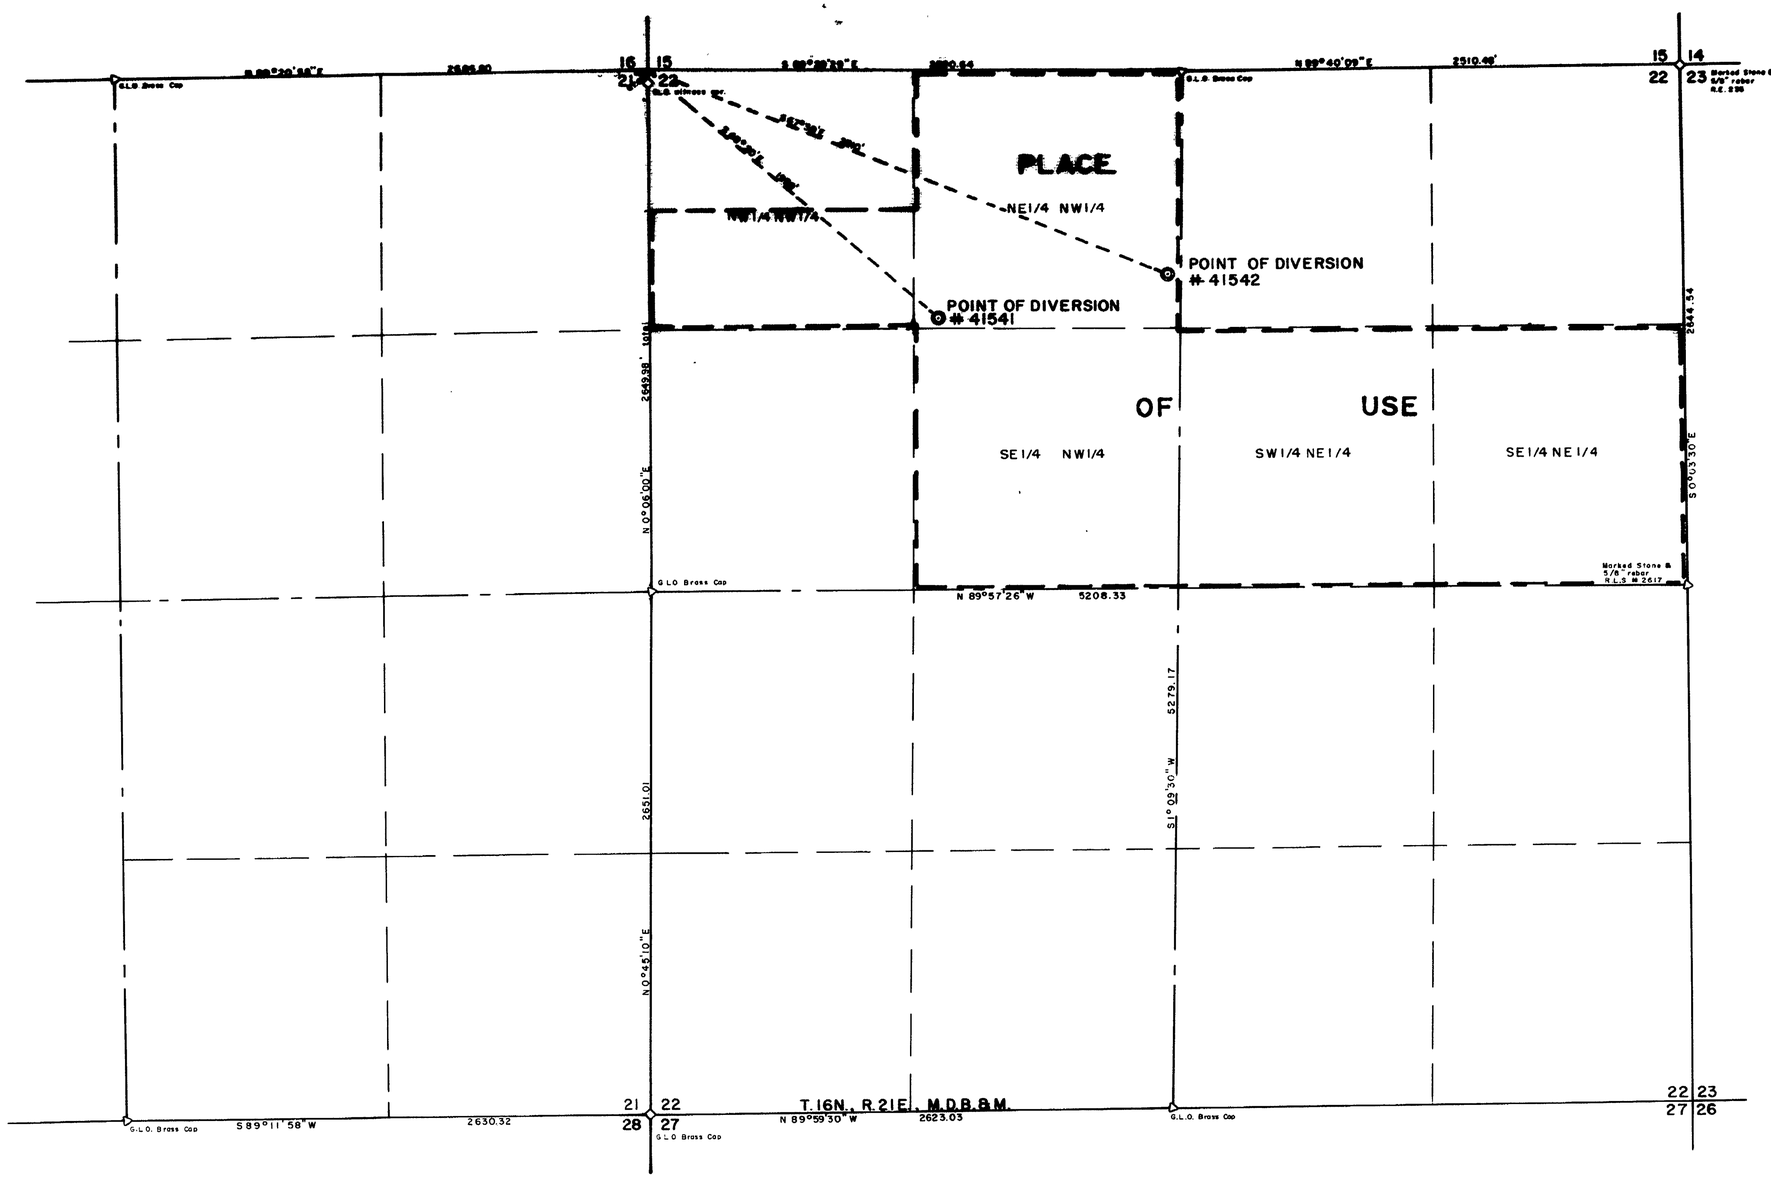

BASIS OF BEARING

The basis of bearing of this survey is the East line of Section 21, T.16N., R.21E., M.D.B.&M. between the East 1/4 corner and the witness corner for the NE Section corner of N 0°06'00"E as shown on the G.L.O. Dependent Resurvey Plat of October 3, 1935.

STATE OF NEVADA }
COUNTY OF LYON } S.S.

I, Wm. Michael Donovan, Jr., being first duly sworn, depose and say that this map, consisting of one sheet, has been correctly drawn to the designated scale from field notes of a survey made by me on July 1, 1980; that it correctly represents the location and extent of the works used to divert water from underground sources under Applications Nos 41541 & 41542 in Lyon County, Nevada by Dallas C. and Carol A. Cook for Quasi-Municipal purposes; that the points of diversion, the place and and manner of use are fully and correctly designated thereon.

Wm. Michael Donovan, Jr.
Wm. Michael Donovan, Jr.
State Water Right Surveyor #514

Subscribed and Sworn to before me this 21 day of July, 1980.

Notary Public in and for
Lyon County, Nevada

Notary Public - State of Nevada
LYON COUNTY
J. Diane Page
My Commission Expires May 30, 1984

OFFICE
STATE ENGINEER

1980 NOV 4 AM 11 35

FILED
NOV 4 1980
STATE ENGINEER

1980 JUL 22 AM 11 48

SCALE 1" = 400'

0 100' 200' 400' 800' 1200' 1600' 2000'

MAP TO ACCOMPANY
APPLICATIONS #41541 & #41542
FOR QUASI-MUNICIPAL USE
BY DALLAS C. & CAROL A. COOK
FROM UNDERGROUND SOURCES

Piedmont Engineering Co.
P.O. Box 1, Silver City, Nev.

SCALE 1" = 400'

41542 41541