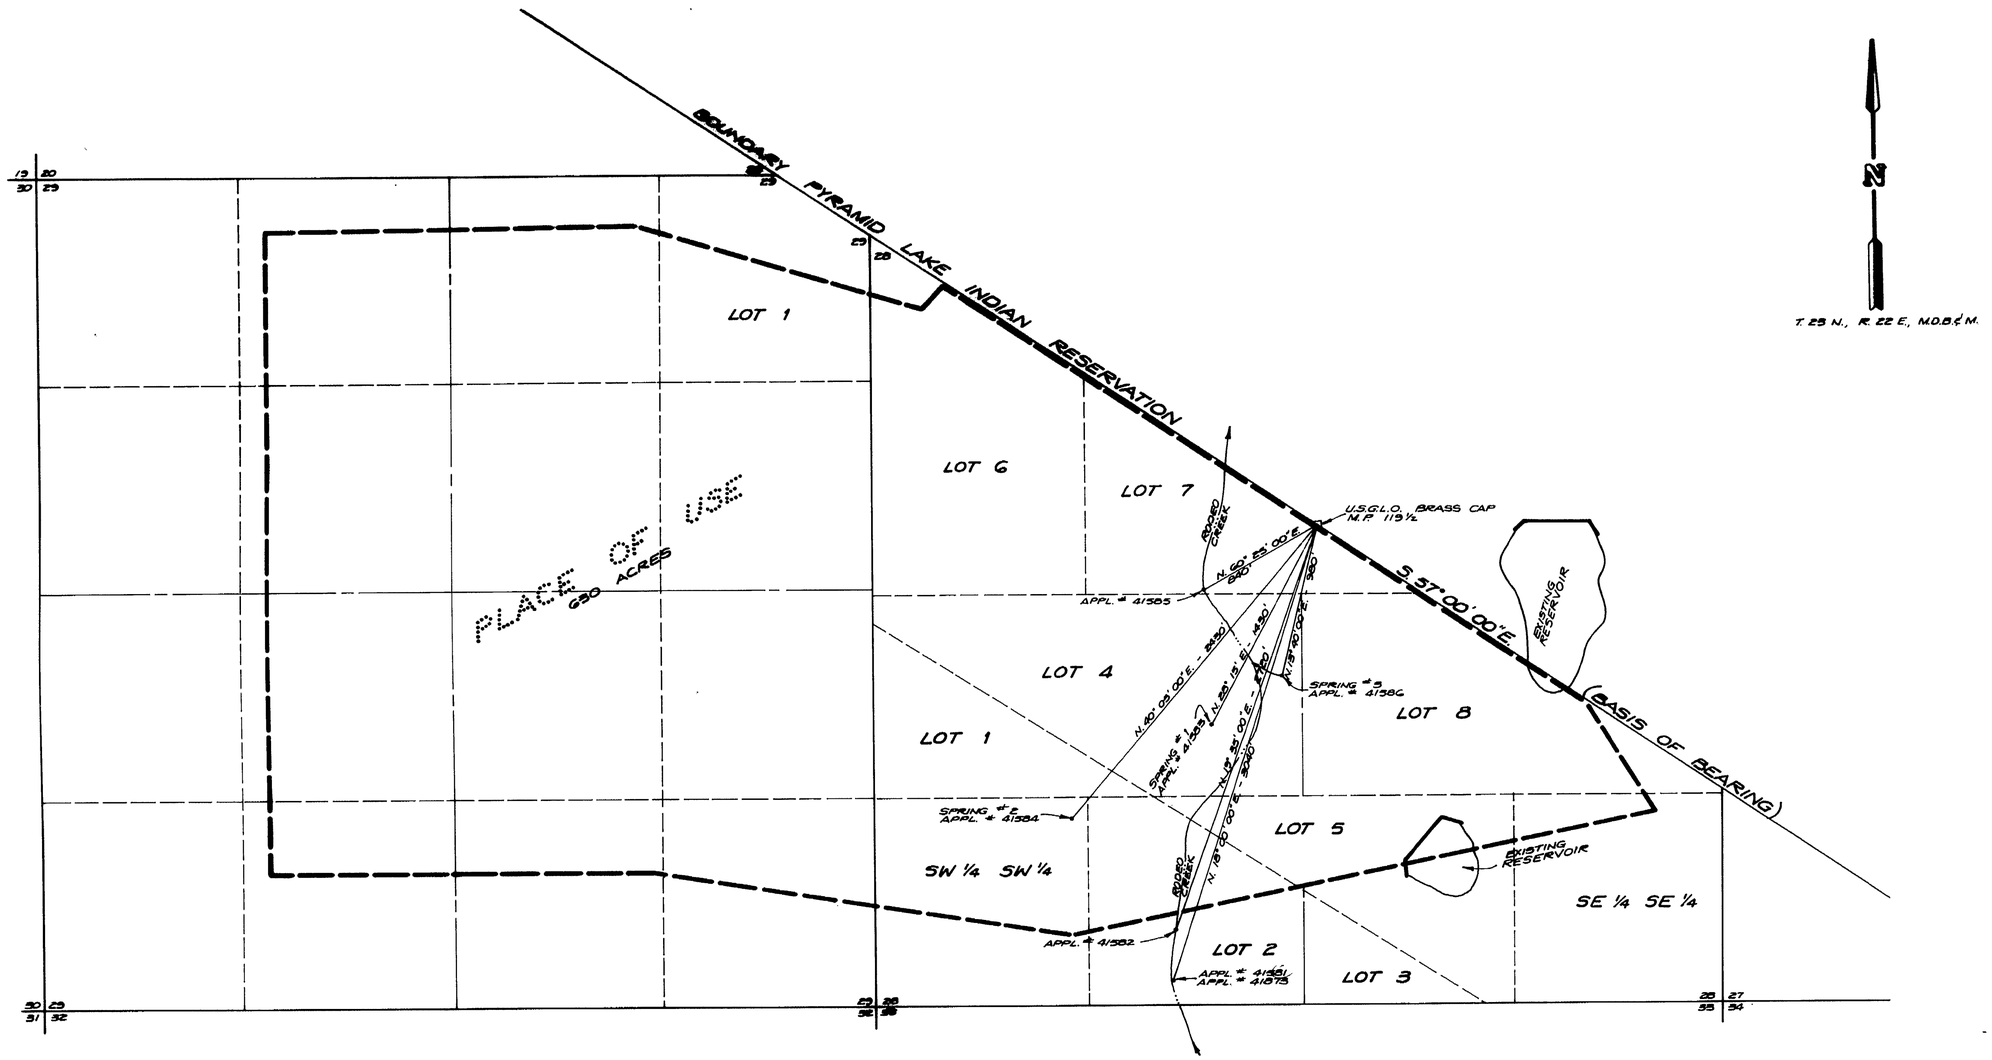

NOTARY

SUBSCRIBED AND SWORN TO BEFORE ME THIS 17th DAY OF September, 1980.

Mary C. Gardner
NOTARY PUBLIC IN AND FOR NEVADA

SURVEYOR

I, DAVID M. BOYER, BEING FIRST DULY SWORN DEPOSE AND SAY THAT THIS MAP, CONSISTING OF 1 SHEET HAS BEEN CORRECTLY DRAWN TO THE DESIGNATED SCALE FROM FIELD NOTES OF A SURVEY MADE BY ME, (OR UNDER MY SUPERVISION AND DIRECTION), BETWEEN THE 11 DAY OF SEPT. AND THE 12 DAY OF SEPT., 1980, THAT IT TRULY AND CORRECTLY REPRESENTS THE PROPOSED LOCATION AND EXTENT OF THE WORKS USED TO DIVERT WATER FROM RODEO CREEK AND UNNAMED SPRINGS IN WASHOE COUNTY BY EVELYN K. FITCH, FOR IRRIGATION, STOCKWATER AND DOMESTIC PURPOSES.

David M. Boyer
DAVID M. BOYER
STATE WATER RIGHTS SURVEYOR # 688

0 500 1000 1500 2000 2500
SCALE 1" = 500'

41581 - 586 41873

OFFICE
STATE ENGINEER
1980 SEP 10 AM 11 57

FILED
SEP 10 1980
STATE ENGINEER'S OFFICE

MAP

TO ACCOMPANY APPLICATIONS TO APPROPRIATE WATER FOR IRRIGATION, STOCKWATER AND DOMESTIC PURPOSES BY

EVELYN K. FITCH

FROM RODEO CREEK AND UNNAMED SPRINGS

SUMMIT

41873 41586 41585 41584 41583 41582 41581