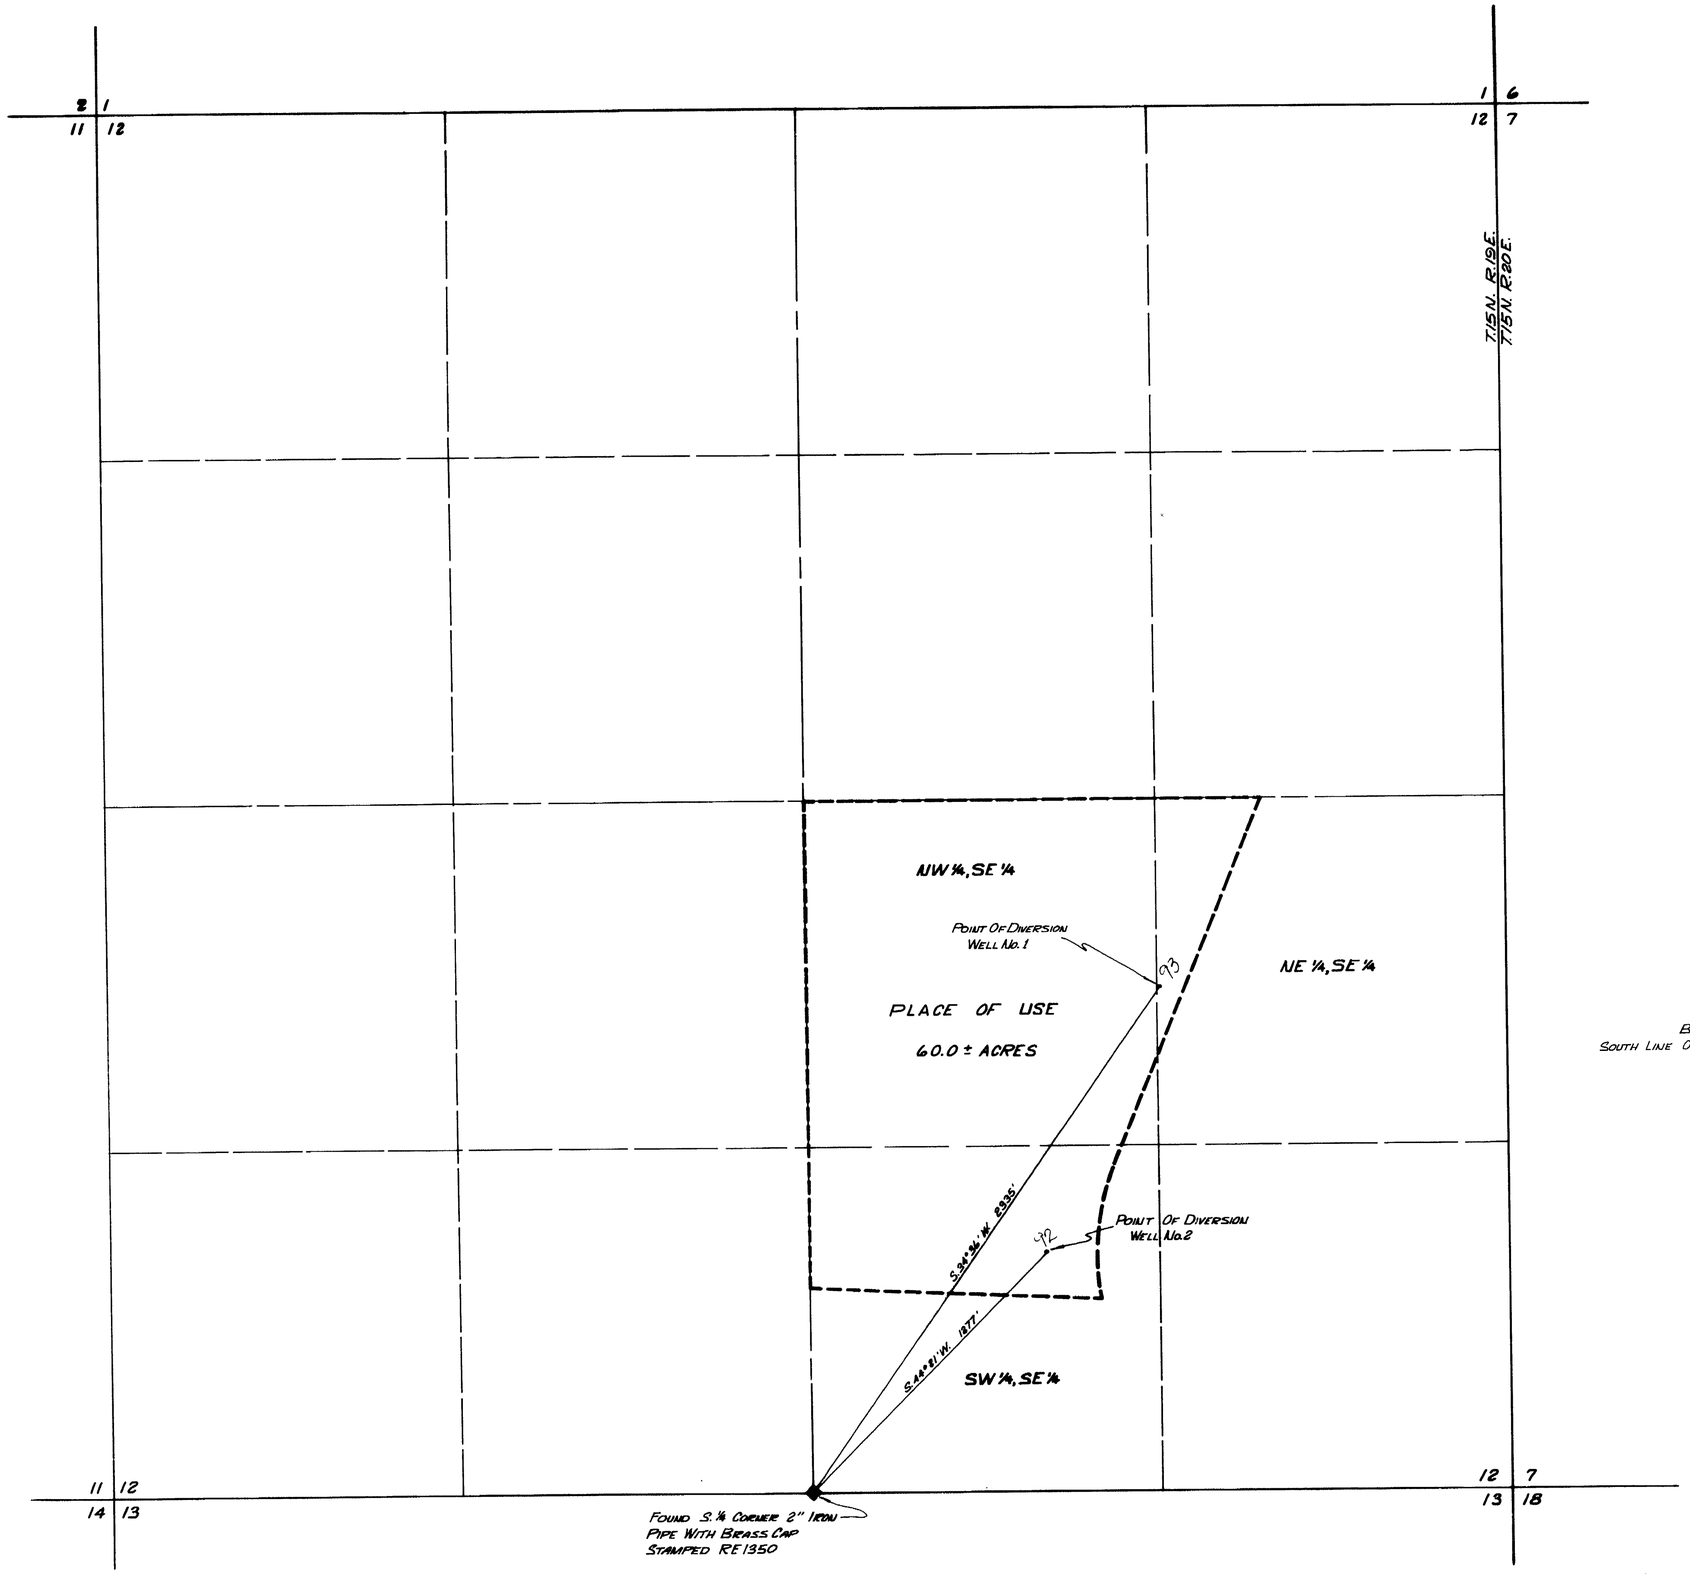

BASIS OF BEARING
SOUTH LINE OF SE ¼ S. 89°41'40" E.

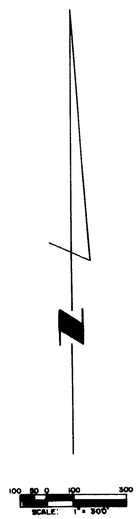

STATE OF NEVADA
COUNTY OF CARSON CITY } SS

I, BRIEN B. WALTERS, BEING FIRST DULY SWORN, DEPOSE AND SAY THAT THIS MAP, CONSISTING OF ONE SHEET, HAS BEEN CORRECTLY DRAWN TO THE DESIGNATED SCALE FROM FIELD NOTES OF A SURVEY MADE UNDER MY DIRECT SUPERVISION, ON JUNE 9, 1980; THAT IT TRULY REPRESENTS THE PROPOSED LOCATION AND EXTENT OF THE WORKS USED TO DIVERT WATER FROM AN UNDERGROUND SOURCE IN CARSON CITY COUNTY, BY UTILITY FINANCIAL CORPORATION FOR QUASI-MUNICIPAL AND SUBDIVISION PURPOSES, THAT THE PROPOSED POINTS OF DIVERSION, AND THE PLACE OF USE, SHOWN BY 40 ACRE SUBDIVISIONS, ARE FULLY AND CORRECTLY DESIGNATED THEREON.

Brien B. Walters
BRIEN B. WALTERS
STATE WATER RIGHTS SURVEYOR #319

SUBSCRIBED TO AND SWORN BEFORE ME Jo Alice Graham
THIS 16th DAY OF June, 1980.
NOTARY PUBLIC IN AND FOR Washoe COUNTY, NEVADA

JO ALICE GRAHAM
Notary Public — State of Nevada
Washoe County
My Commission Expires June 28, 1980

1980 JUN 19 AM 9 44

FILED
JUN 25 1980
STATE ENGINEER'S OFFICE

4592 41593

MAP
TO ACCOMPANY APPLICATION TO APPROPRIATE WATER FOR QUASI-MUNICIPAL AND SUBDIVISION PURPOSES BY UTILITY FINANCIAL CORPORATION FROM AN UNDERGROUND SOURCE

Prepared By: WALTERS and BEYER
246 W. FIRST ST SUITE 106
RENO NEVADA 89501

Job No. 80-012
SHEET 1 of 1

41593 41592