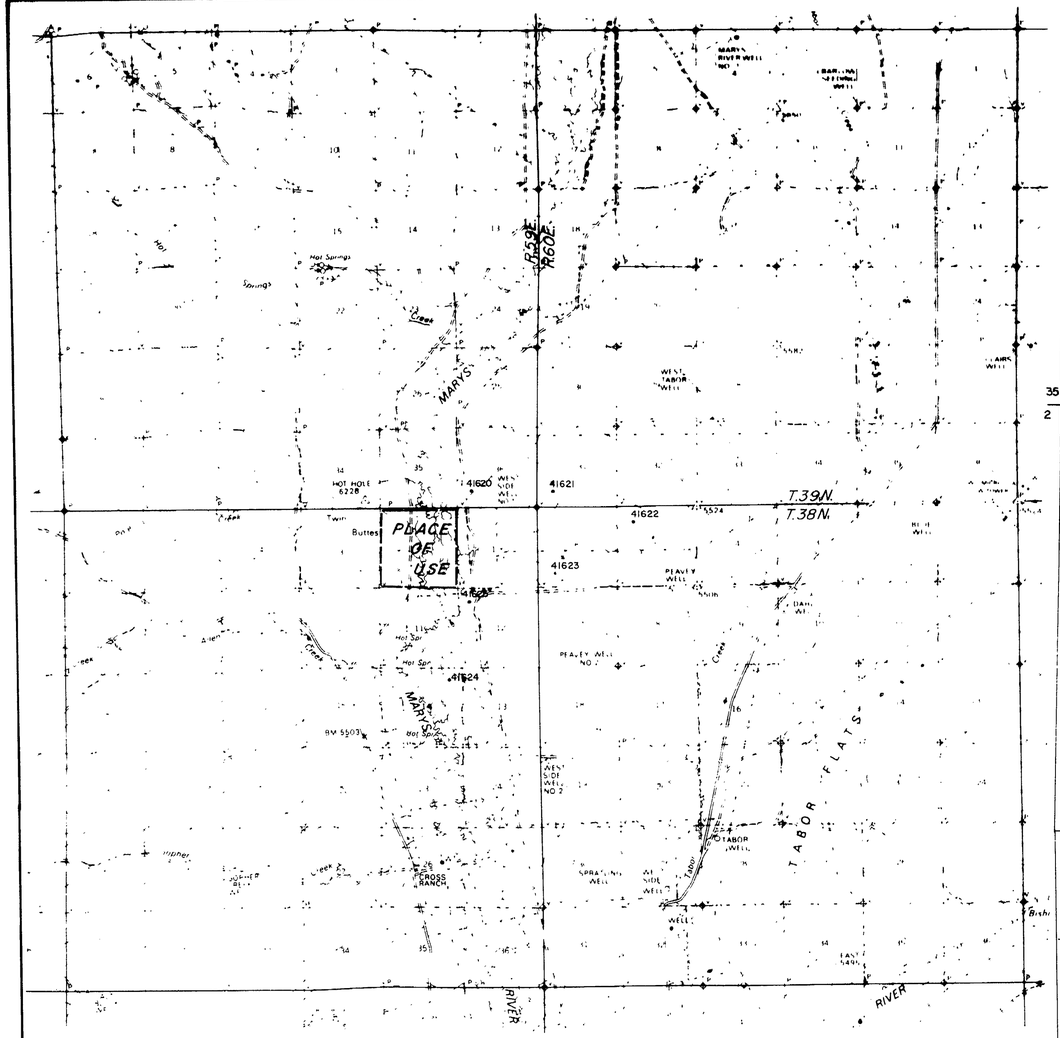

VICINITY MAP
1" = 1 Mile

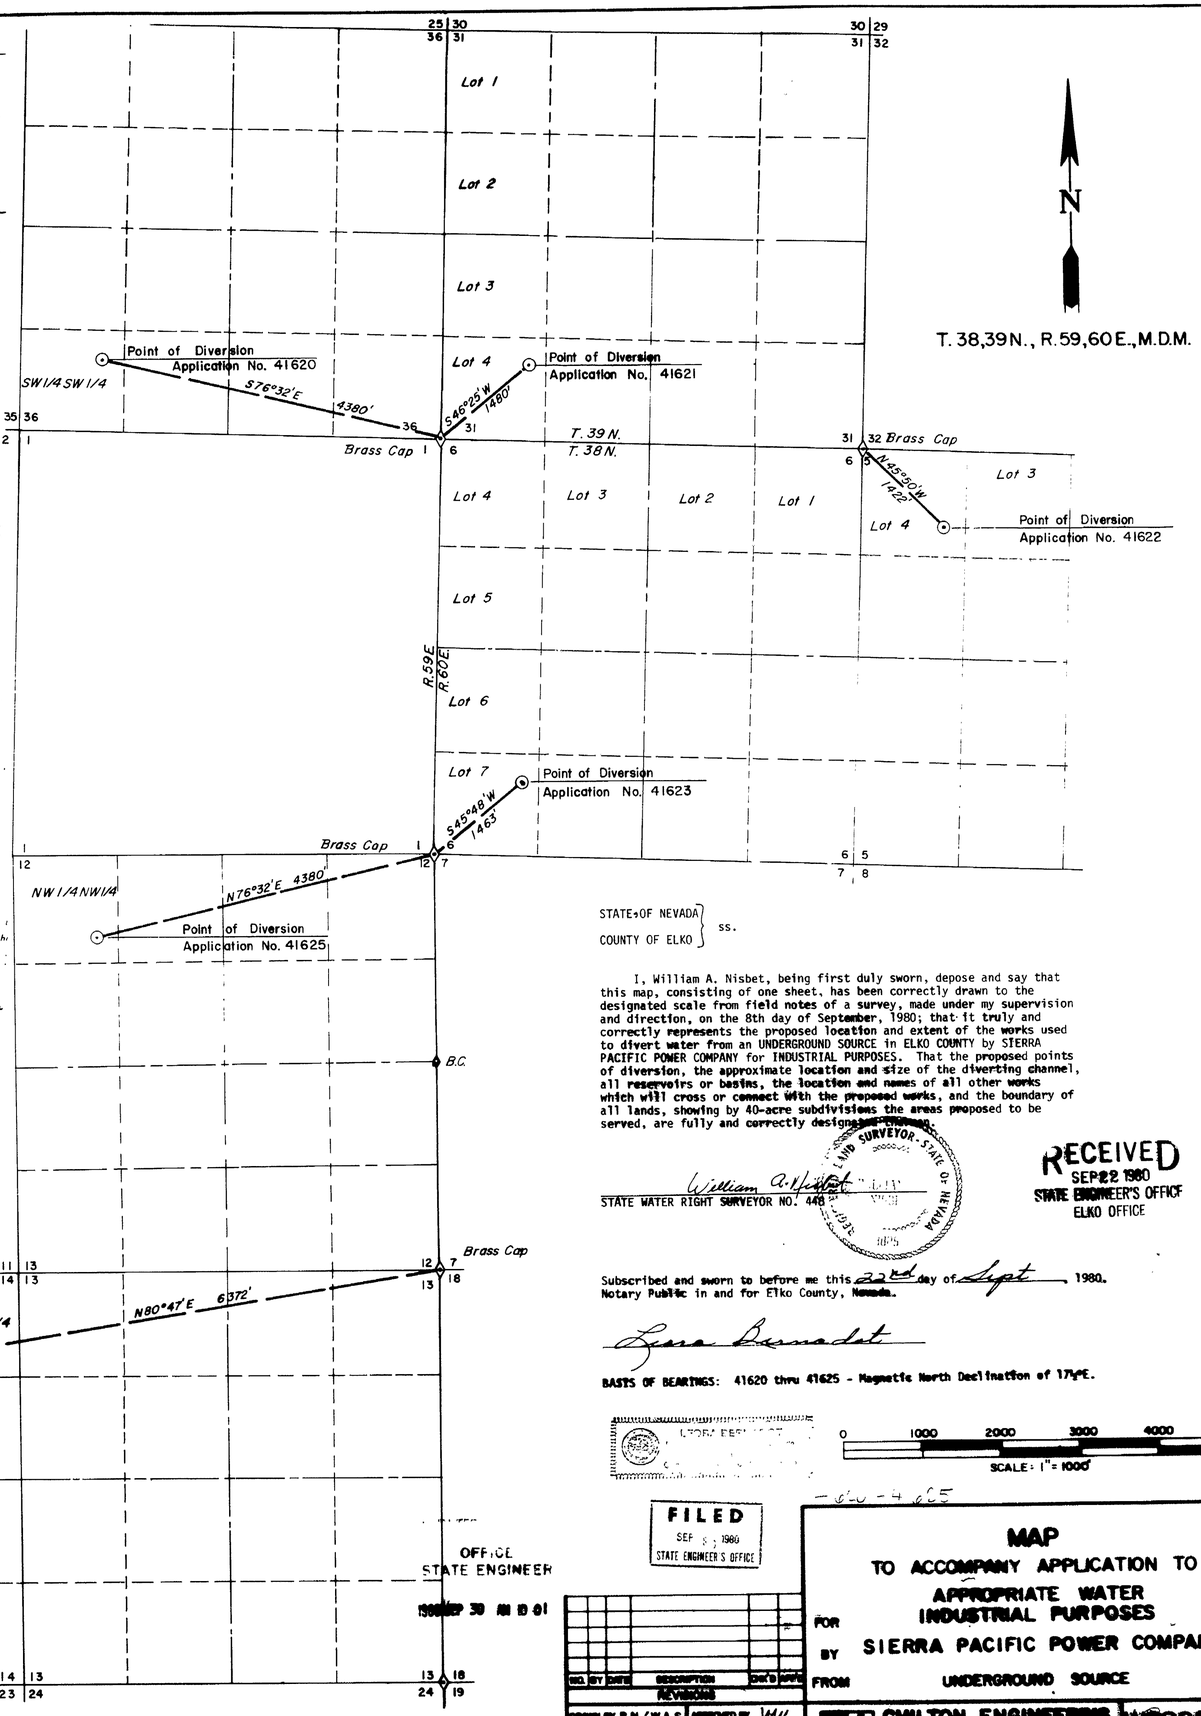

STATE OF NEVADA }
COUNTY OF ELKO } ss.

I, William A. Nisbet, being first duly sworn, depose and say that this map, consisting of one sheet, has been correctly drawn to the designated scale from field notes of a survey, made under my supervision and direction, on the 8th day of September, 1980; that it truly and correctly represents the proposed location and extent of the works used to divert water from an UNDERGROUND SOURCE in ELKO COUNTY by SIERRA PACIFIC POWER COMPANY for INDUSTRIAL PURPOSES. That the proposed points of diversion, the approximate location and size of the diverting channel, all reservoirs or basins, the location and names of all other works which will cross or connect with the proposed works, and the boundary of all lands, showing by 40-acre subdivisions the areas proposed to be served, are fully and correctly designated thereon.

William A. Nisbet
STATE WATER RIGHT SURVEYOR NO. 448

RECEIVED
SEP 22 1980
STATE ENGINEER'S OFFICE
ELKO OFFICE

Subscribed and sworn to before me this 22nd day of Sept, 1980.
Notary Public in and for Elko County, Nevada.

Lora Burnadette

BASIS OF BEARINGS: 41620 thru 41625 - Magnetic North Declination of 17½°E.

0 1000 2000 3000 4000 5000
SCALE: 1" = 1000'

FILED
SEP 8 1980
STATE ENGINEER'S OFFICE

OFFICE
STATE ENGINEER
1980 SEP 30 AM 10 01

NO.	BY	DATE	DESCRIPTION	CHK'D	APPR'D
			REVISIONS		

DRAWN BY P.N./W.A.S. APPROVED BY WW
JOB NO. 5014-011 DATE SEPT. 1980

MAP
TO ACCOMPANY APPLICATION TO
APPROPRIATE WATER
FOR INDUSTRIAL PURPOSES
BY SIERRA PACIFIC POWER COMPANY
FROM UNDERGROUND SOURCE

CHILTON ENGINEERING
421 COURT STREET ELKO, NEVADA

41625 41624 41623 41622 41621 41620