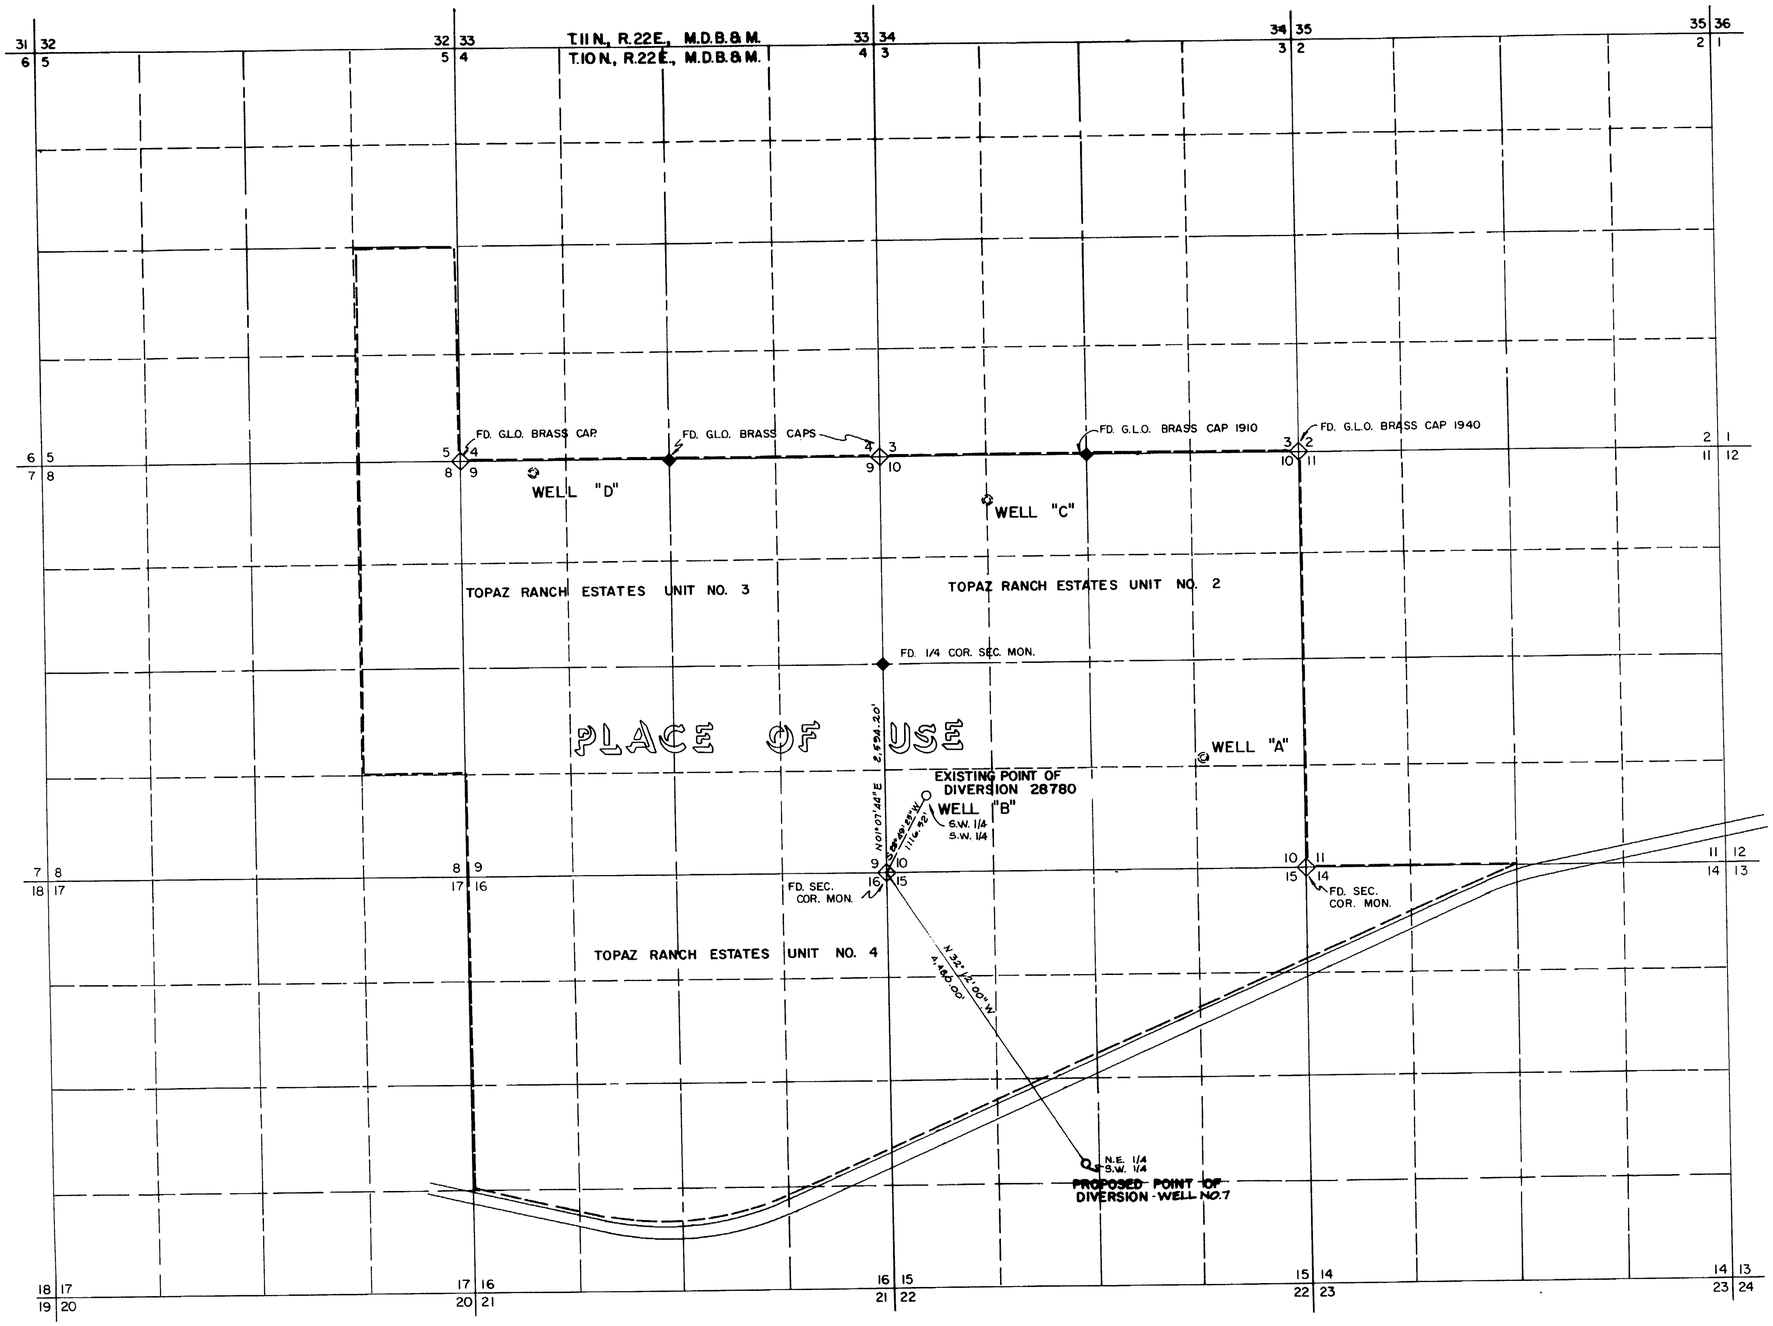

BASIS OF BEARING

West Line of S.W. 1/4 Sec 10, T.10 N. R.22 E. M.D.B.&M.
(ie N01°07'44" E)

STATE OF NEVADA }
COUNTY OF WASHOE } S.S.

I Richard W. Arden, being first duly sworn, do hereby depose and say that this map consisting of one sheet has been correctly drawn to the designated scale from field notes of a survey made by me or under my supervision and direction between the 15th day of JUNE and the 8th day of JULY 1980 that it truly and accurately represents the proposed location and extent of works of the Place of Use of water heretofore appropriated under Permit No. 28780 from an underground source in Douglas County, Nevada, by the TOPAZ MUTUAL COMPANY, INC. for quasi-municipal (Subdivision) and domestic purposes that the proposed points of diversion, the location and names of all other works, that the boundaries of all land (showing by forty (40) acre subdivisions) the area proposed to be served are fully and correctly designated hereon.

RICHARD W. ARDEN
State Water Rights Surveyor No. 307

Subscribed and sworn to before me, a notary Public in and for the County of Washoe, State of Nevada, on this 8th day of July 1980 A.D.

Notary Public

CAROL ANN ADAMS
Notary Public - State of Nevada
Washoe County
My Appointment Expires June 25, 1983

1000 0 500 1000 2000

41685

FILED
JUL 10 1980
STATE ENGINEER'S OFFICE

MAP
TO ACCOMPANY APPLICATION
TO CHANGE POINT OF DIVERSION
UNDER PERMIT NO. 28780
BY TOPAZ MUTUAL COMPANY INC.
FROM AN UNDERGROUND SOURCE
IN DOUGLAS COUNTY, NEVADA

sea 950 INDUSTRIAL WAY
SPARKS, NEVADA

JOB NO. 493.001.784
DATE JULY 1980
DR. CINDY

41685