TOWNSHIP 12 SOUTH, RANGE 45 and 46 EAST

M.D.B.&M.

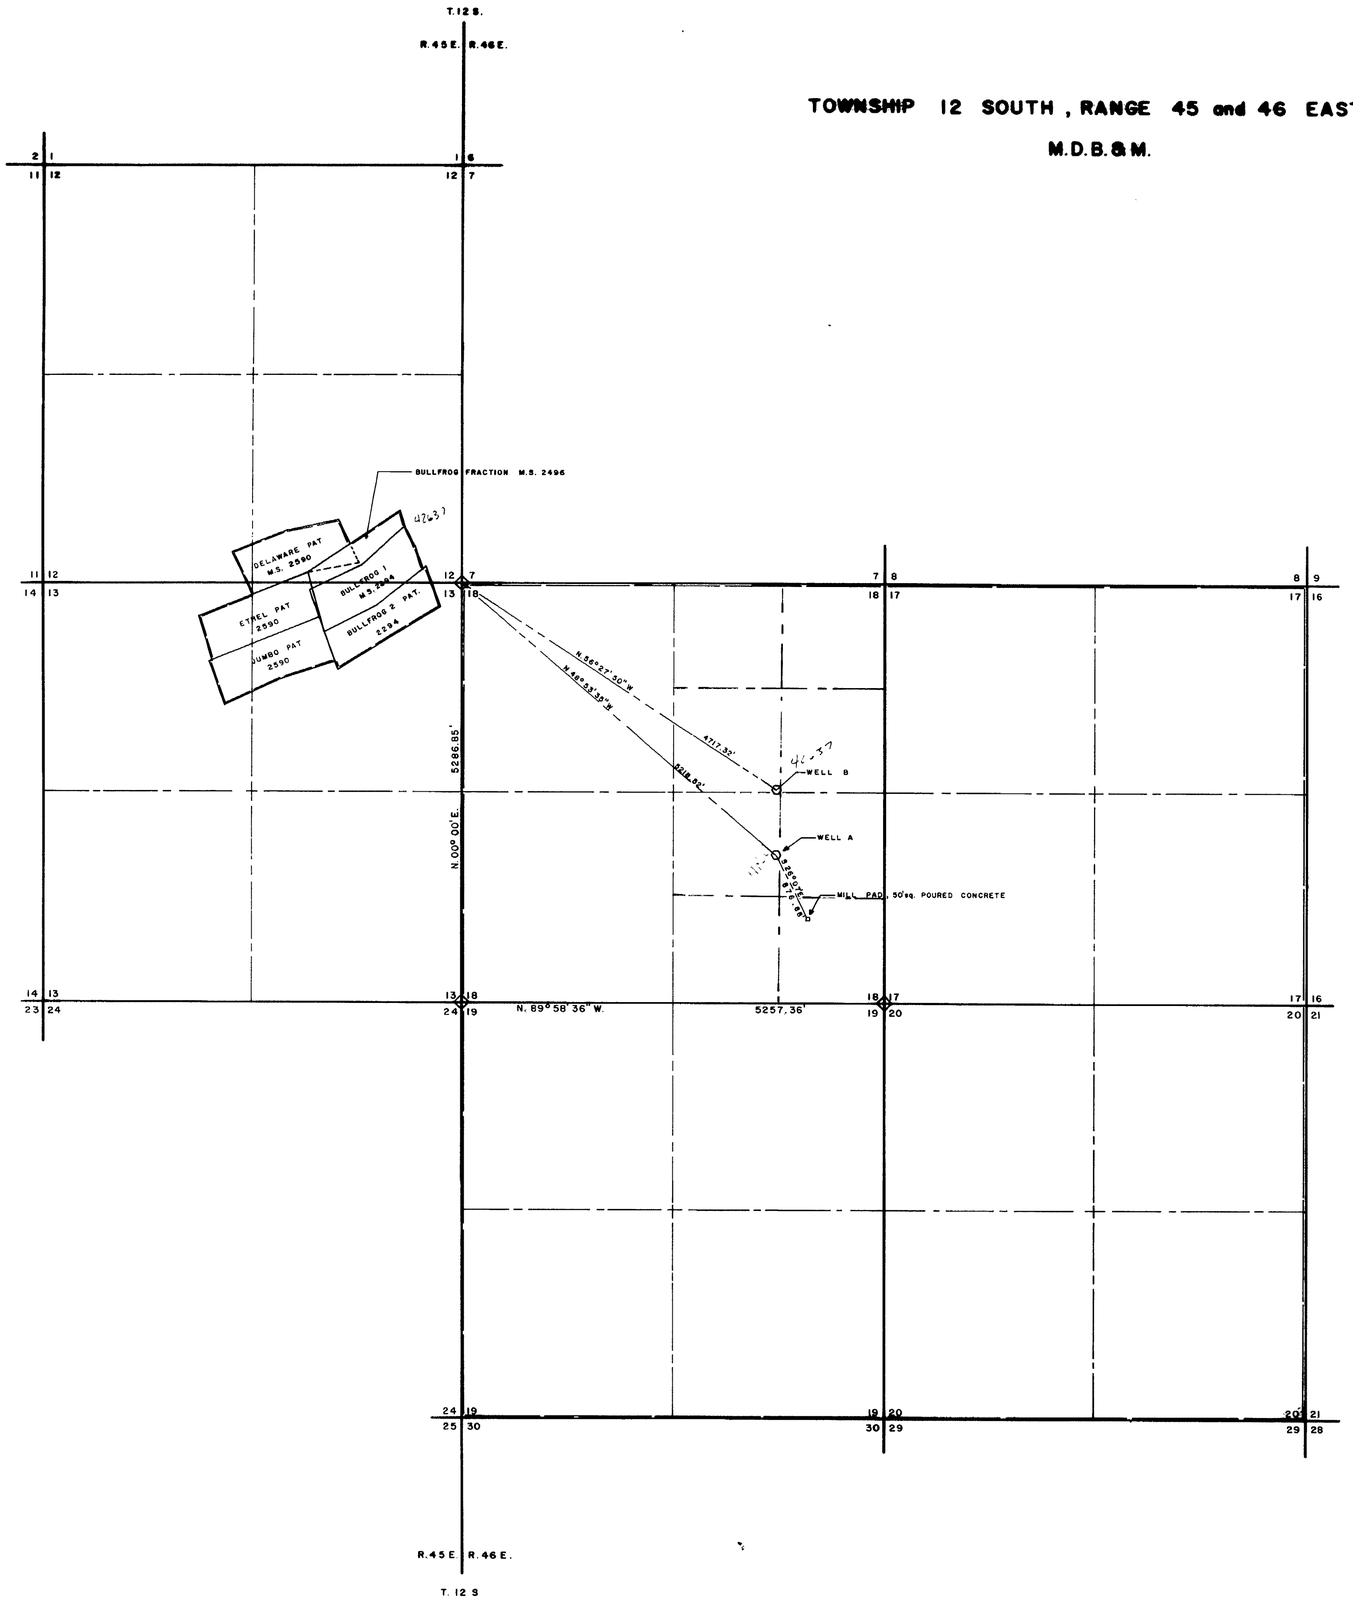

NORTH

1in. = 1000ft.

STATE OF NEVADA
COUNTY OF NYE

WALLACE T. BOUNDY

SEPT. 29 1980

E.R. FEGERT AND COMPANY NYE MINING, MILLING & DOMESTIC

Wallace T. Boundy

7th Oct. 1980

Ruth E. Kelly

BASIS OF BEARINGS

BETWEEN THE SOUTHWEST CORNER AND THE NORTHWEST CORNER OF SECTION 18, TOWNSHIP 12 SOUTH, RANGE 46 EAST, AS STATED NORTH 00° 00' EAST.

LEGEND

◇ FOUND CORNER, SCRIBED ROCK

○ PURPOSED LOCATION OF WELL

═══ PURPOSED AREA OF USE, BEING, AS SHOWN, SECTIONS 17,18,19,20 AND THE BULLFROG NO. 1 and 2, BULLFROG FRACTION, DELAWARE, ETHEL AND JUMBO, PATENTED MINING CLAIMS LOCATED IN THE SOUTH 1/2 OF SECTION 12 AND THE NORTH 1/2 OF SECTION 13, TOWNSHIP 12 SOUTH, RANGE 45 EAST.

SCALE: 1" = 1000'

0 100' 500' 1000' 2000' 3000' 4000'

OFFICE
STATE ENGINEER

1980 OCT 13 PM 2 50

FILED
OCT 1 2 1980
STATE ENGINEER'S OFFICE

SCALE: 1" = 1000'

MAP TO ACCOMPANY APPLICATION TO APPROPRIATE WATER

FOR: MINING, MILLING AND DOMESTIC PURPOSES, FROM AN UNDERGROUND SOURCE,

IN: SECTION 18, TOWNSHIP 12 SOUTH, RANGE 46 EAST, M.D.B.&M., NYE COUNTY, NEVADA.

BY: E.R. FEGERT and COMPANY
1285 SOUTH BROADWAY
OTHELLO, WASHINGTON
99344

42637 41860