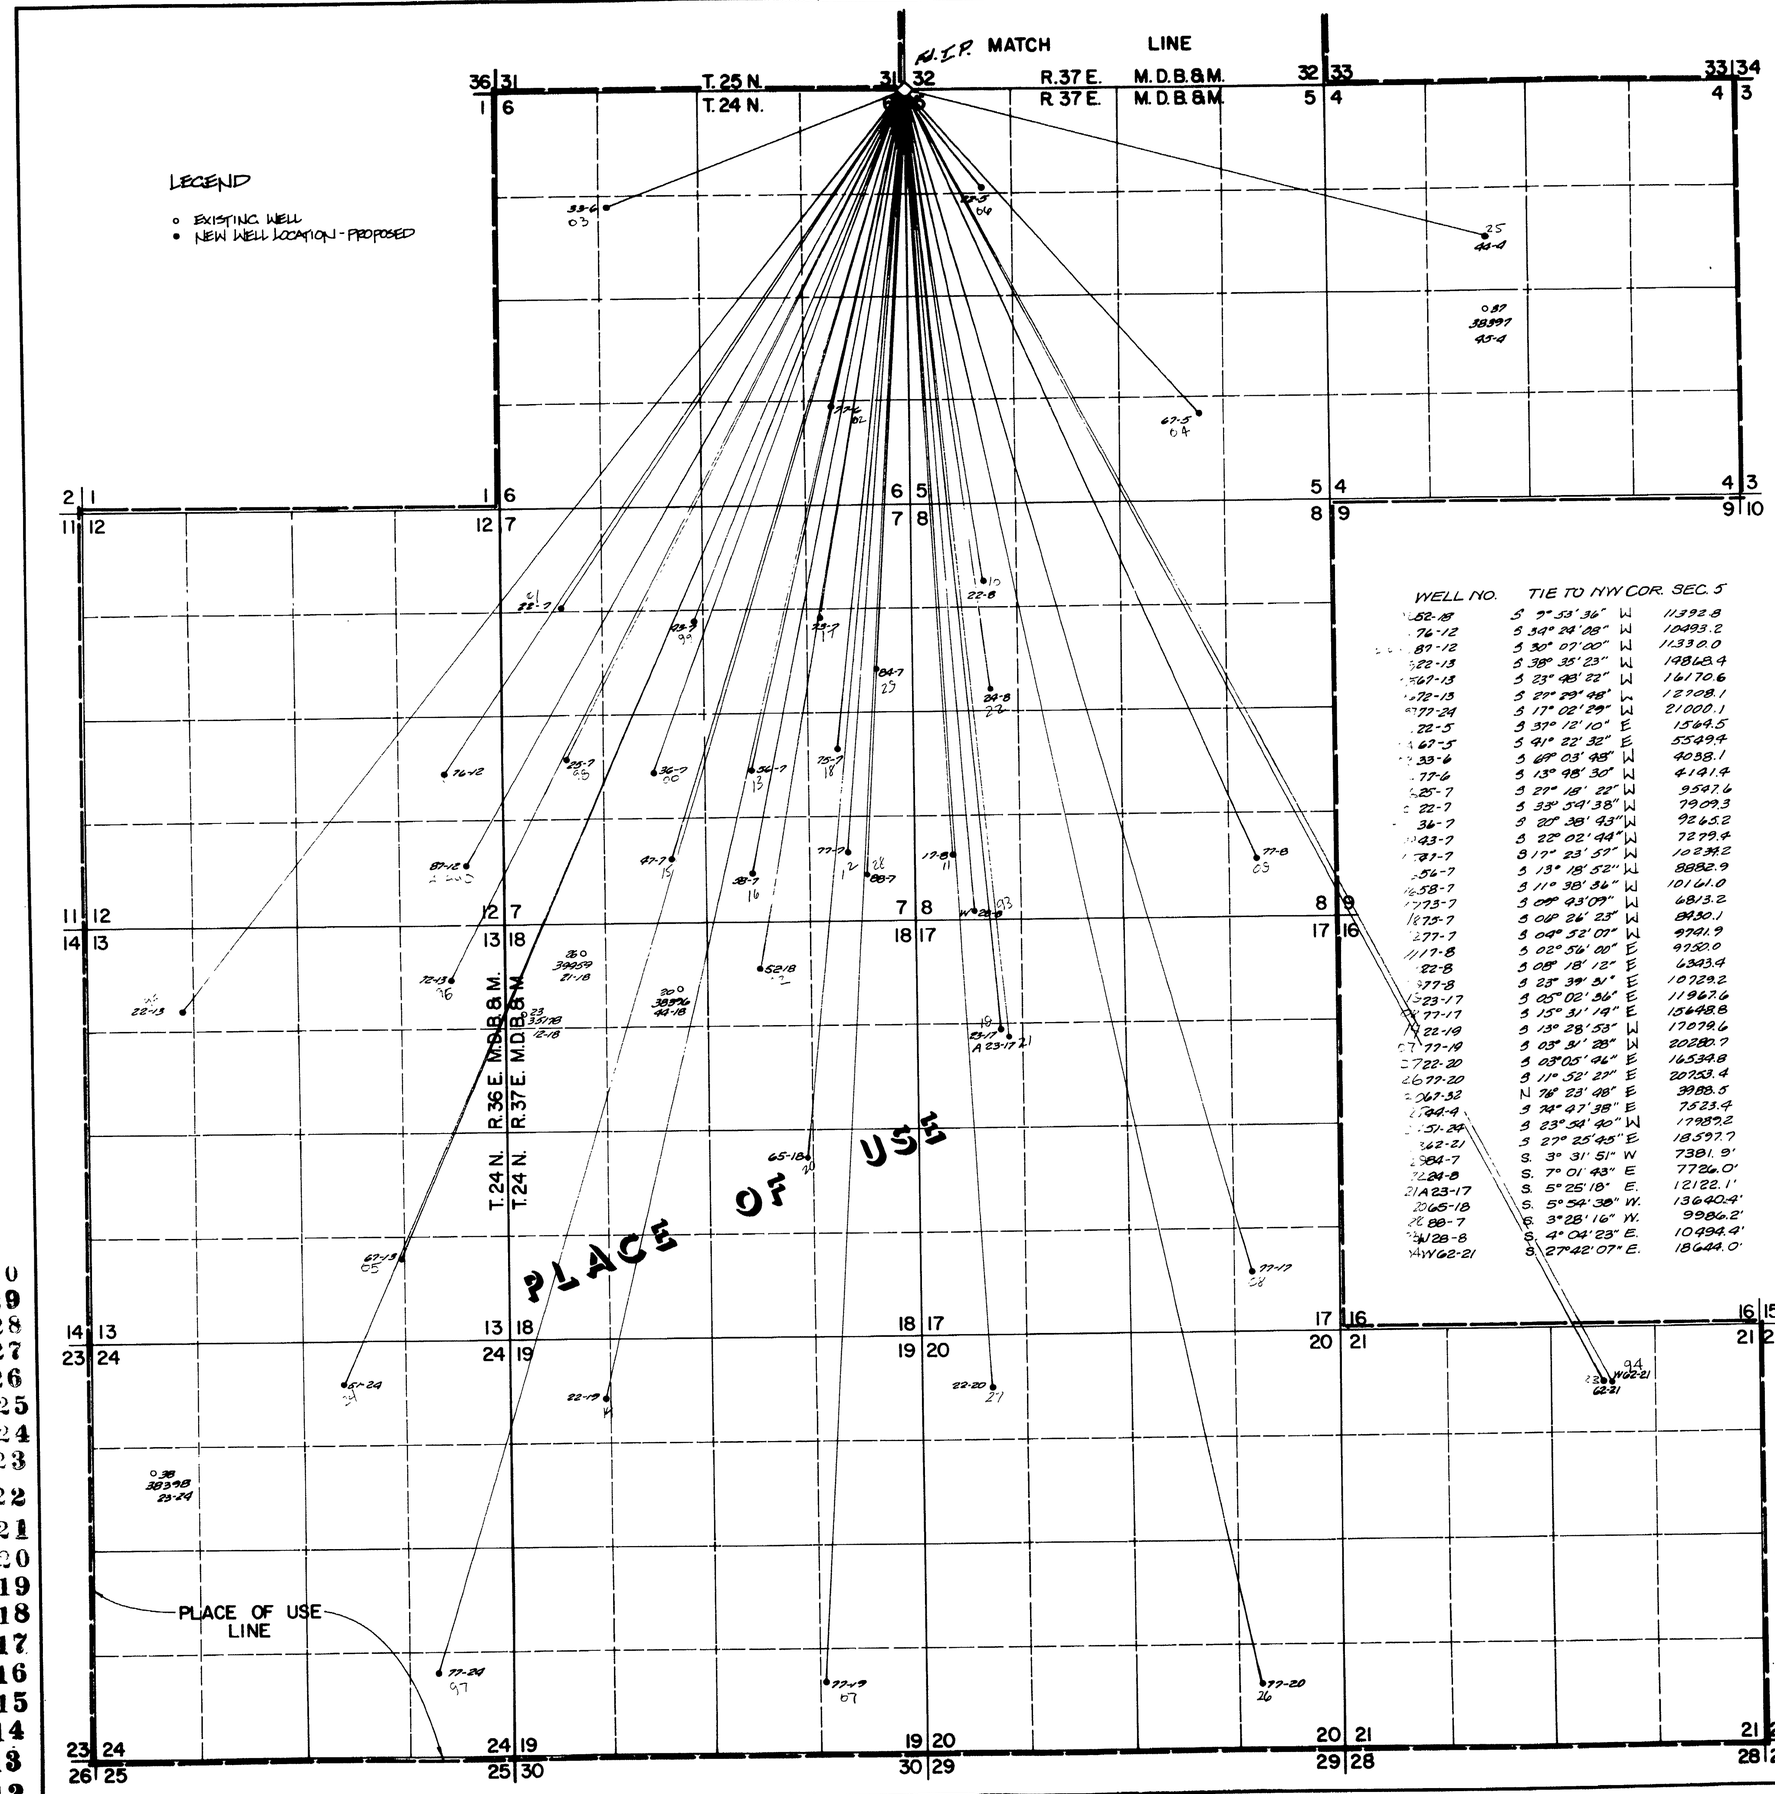

WELL NO.	TIE TO NW COR. SEC. 5		
52-18	S 7° 53' 36"	W	11392.8
76-12	S 34° 24' 08"	W	10493.2
87-12	S 30° 07' 00"	W	11330.0
22-13	S 38° 35' 23"	W	19868.4
67-13	S 23° 48' 22"	W	16170.6
72-13	S 29° 29' 48"	W	12708.1
77-24	S 17° 02' 29"	W	21000.1
22-5	S 37° 12' 10"	E	1569.5
67-5	S 41° 22' 32"	E	5549.4
33-6	S 68° 03' 48"	W	4038.1
77-6	S 13° 38' 30"	W	4141.4
25-7	S 27° 18' 22"	W	9507.6
22-7	S 33° 54' 38"	W	7909.3
36-7	S 20° 38' 43"	W	9265.2
43-7	S 22° 02' 44"	W	7279.4
67-7	S 17° 23' 57"	W	10239.2
56-7	S 13° 18' 52"	W	8882.9
58-7	S 11° 38' 36"	W	10161.0
73-7	S 00° 43' 09"	W	6813.2
75-7	S 00° 26' 23"	W	8430.1
77-7	S 04° 52' 07"	W	9791.9
17-8	S 02° 56' 00"	E	9752.0
22-8	S 08° 18' 12"	E	6343.4
77-8	S 23° 39' 31"	E	10729.2
23-17	S 05° 02' 36"	E	11967.6
77-17	S 15° 31' 19"	E	15648.8
22-19	S 13° 28' 53"	W	17079.6
77-19	S 03° 31' 28"	W	20280.7
22-20	S 03° 05' 46"	E	16534.8
77-20	S 11° 52' 27"	E	20253.4
067-32	N 78° 23' 48"	E	3988.5
744-4	S 74° 47' 38"	E	7523.4
51-24	S 23° 53' 40"	W	17987.2
62-21	S 27° 25' 45"	E	18597.7
84-7	S. 3° 31' 51"	W	7381.9'
24-8	S. 7° 01' 43"	E	7726.0'
A23-17	S. 5° 25' 18"	E.	12122.1'
065-18	S. 5° 54' 38"	W.	13640.4'
88-7	S. 3° 28' 16"	W.	9986.2'
W28-8	S. 4° 04' 23"	E.	10494.4'
W62-21	S 27° 42' 07"	E.	18644.0'

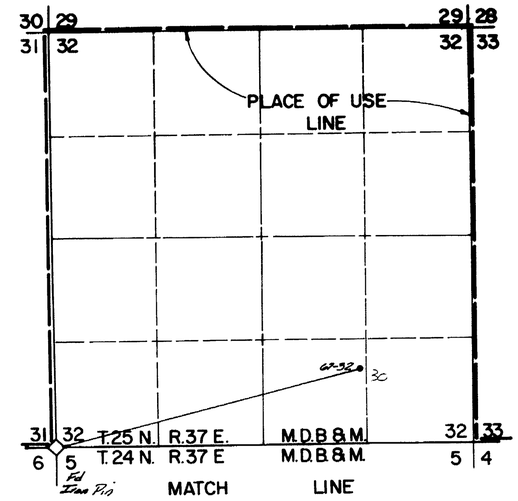

BASIS OF BEARINGS:
NORTH LINE OF NW 1/4 SS. T.24 N., R.37 E., M.D.B.&M., (ie. S 89° 54' W G.L.O PLAT 1882)

STATE OF NEVADA
COUNTY OF WASHOE ss

I, RICHARD W. ARDEN, BEING FIRST DULY SWORN, DEPOSE AND SAY THAT THIS MAP, CONSISTING OF ONE SHEET, HAS BEEN CORRECTLY DRAWN TO THE DESIGNATED SCALE FROM FIELD NOTES OF A SURVEY MADE BY ME OR UNDER MY SUPERVISION AND DIRECTION, BETWEEN THE 14TH DAY OF MAY AND THE 18TH DAY OF JUNE 1980; THAT IT TRULY AND ACCURATELY REPRESENTS THE PROPOSED LOCATION AND EXTENT OF WORKS USED TO DIVERT WATER FROM AN UNDERGROUND SOURCE IN CHURCHILL COUNTY, NEVADA BY SUNOCO ENERGY DEVELOPMENT CO., FOR INDUSTRIAL PURPOSES; THAT THE PROPOSED POINT OF DIVERSION, THE LOCATION OF ALL OTHER WORKS, THAT THE BOUNDARIES OF ALL OTHER LANDS, SHOWING BY 40 ACRE SUBDIVISIONS, THE AREA PROPOSED TO BE SERVED, ARE FULLY AND CORRECTLY DESIGNATED HEREON.

Richard W. Arden
RICHARD W. ARDEN
STATE WATER RIGHT SURVEYOR NO. 307

SUBSCRIBED AND SWORN TO BEFORE ME, A NOTARY PUBLIC, IN AND FOR THE COUNTY OF WASHOE, STATE OF NEVADA, ON THIS 18th DAY OF July, 1980.

Carol Ann Adams
NOTARY PUBLIC

CAROL ANN ADAMS
Notary Public - State of Nevada
Washoe County
My Appointment Expires June 26, 1983

1000 0 1000 2000 3000 4000
SCALE: 1" = 1000'

FILED
JUL 25 1980
STATE ENGINEER'S OFFICE

MAP
TO ACCOMPANY APPLICATION
TO APPROPRIATE WATER
FOR INDUSTRIAL PURPOSES
BY SUNOCO ENERGY DEVELOPMENT CO.
FROM AN UNDERGROUND SOURCE
IN CHURCHILL COUNTY, NEVADA

sea 950 INDUSTRIAL WAY SPARKS, NEVADA
JOB NO. 55-025-025
DATE JULY 1980
DR. VICKI M.

41910 41909 41908 41907 41906 41905 41904 41903 41902 41901 41900 41899 41898 41897 41896 41895 41894 41893 41892 41891 41890