STATE OF NEVADA
COUNTY OF WASHOE } ss

I, David M. Bayer, being first duly sworn depose and say that this map consisting of one sheet, has been correctly drawn to the designated scale from field notes of a survey under my direct supervision between the days of May 1st and July 25th, 1980; that it truly and correctly represents the proposed location and extent of the works used to divert water from underground sources in Nye County, Nevada by Cyprus Mines Corporation for mining, milling and domestic purposes; that the points of diversion, the place and manner of use are fully and correctly designated thereon.

David M. Bayer
DAVID M. BAYER
State Water Rights Surveyor No. 538

Subscribed and sworn to before me on this 25th day of July, 1980.

Helen L McClelland
Notary Public

HELEN L. McCLELLAND
Notary Public — State of Nevada
Washoe County
My Commission expires Oct. 19, 1982

BASIS OF BEARINGS

Nevada State West Zone Grid Coordinate System

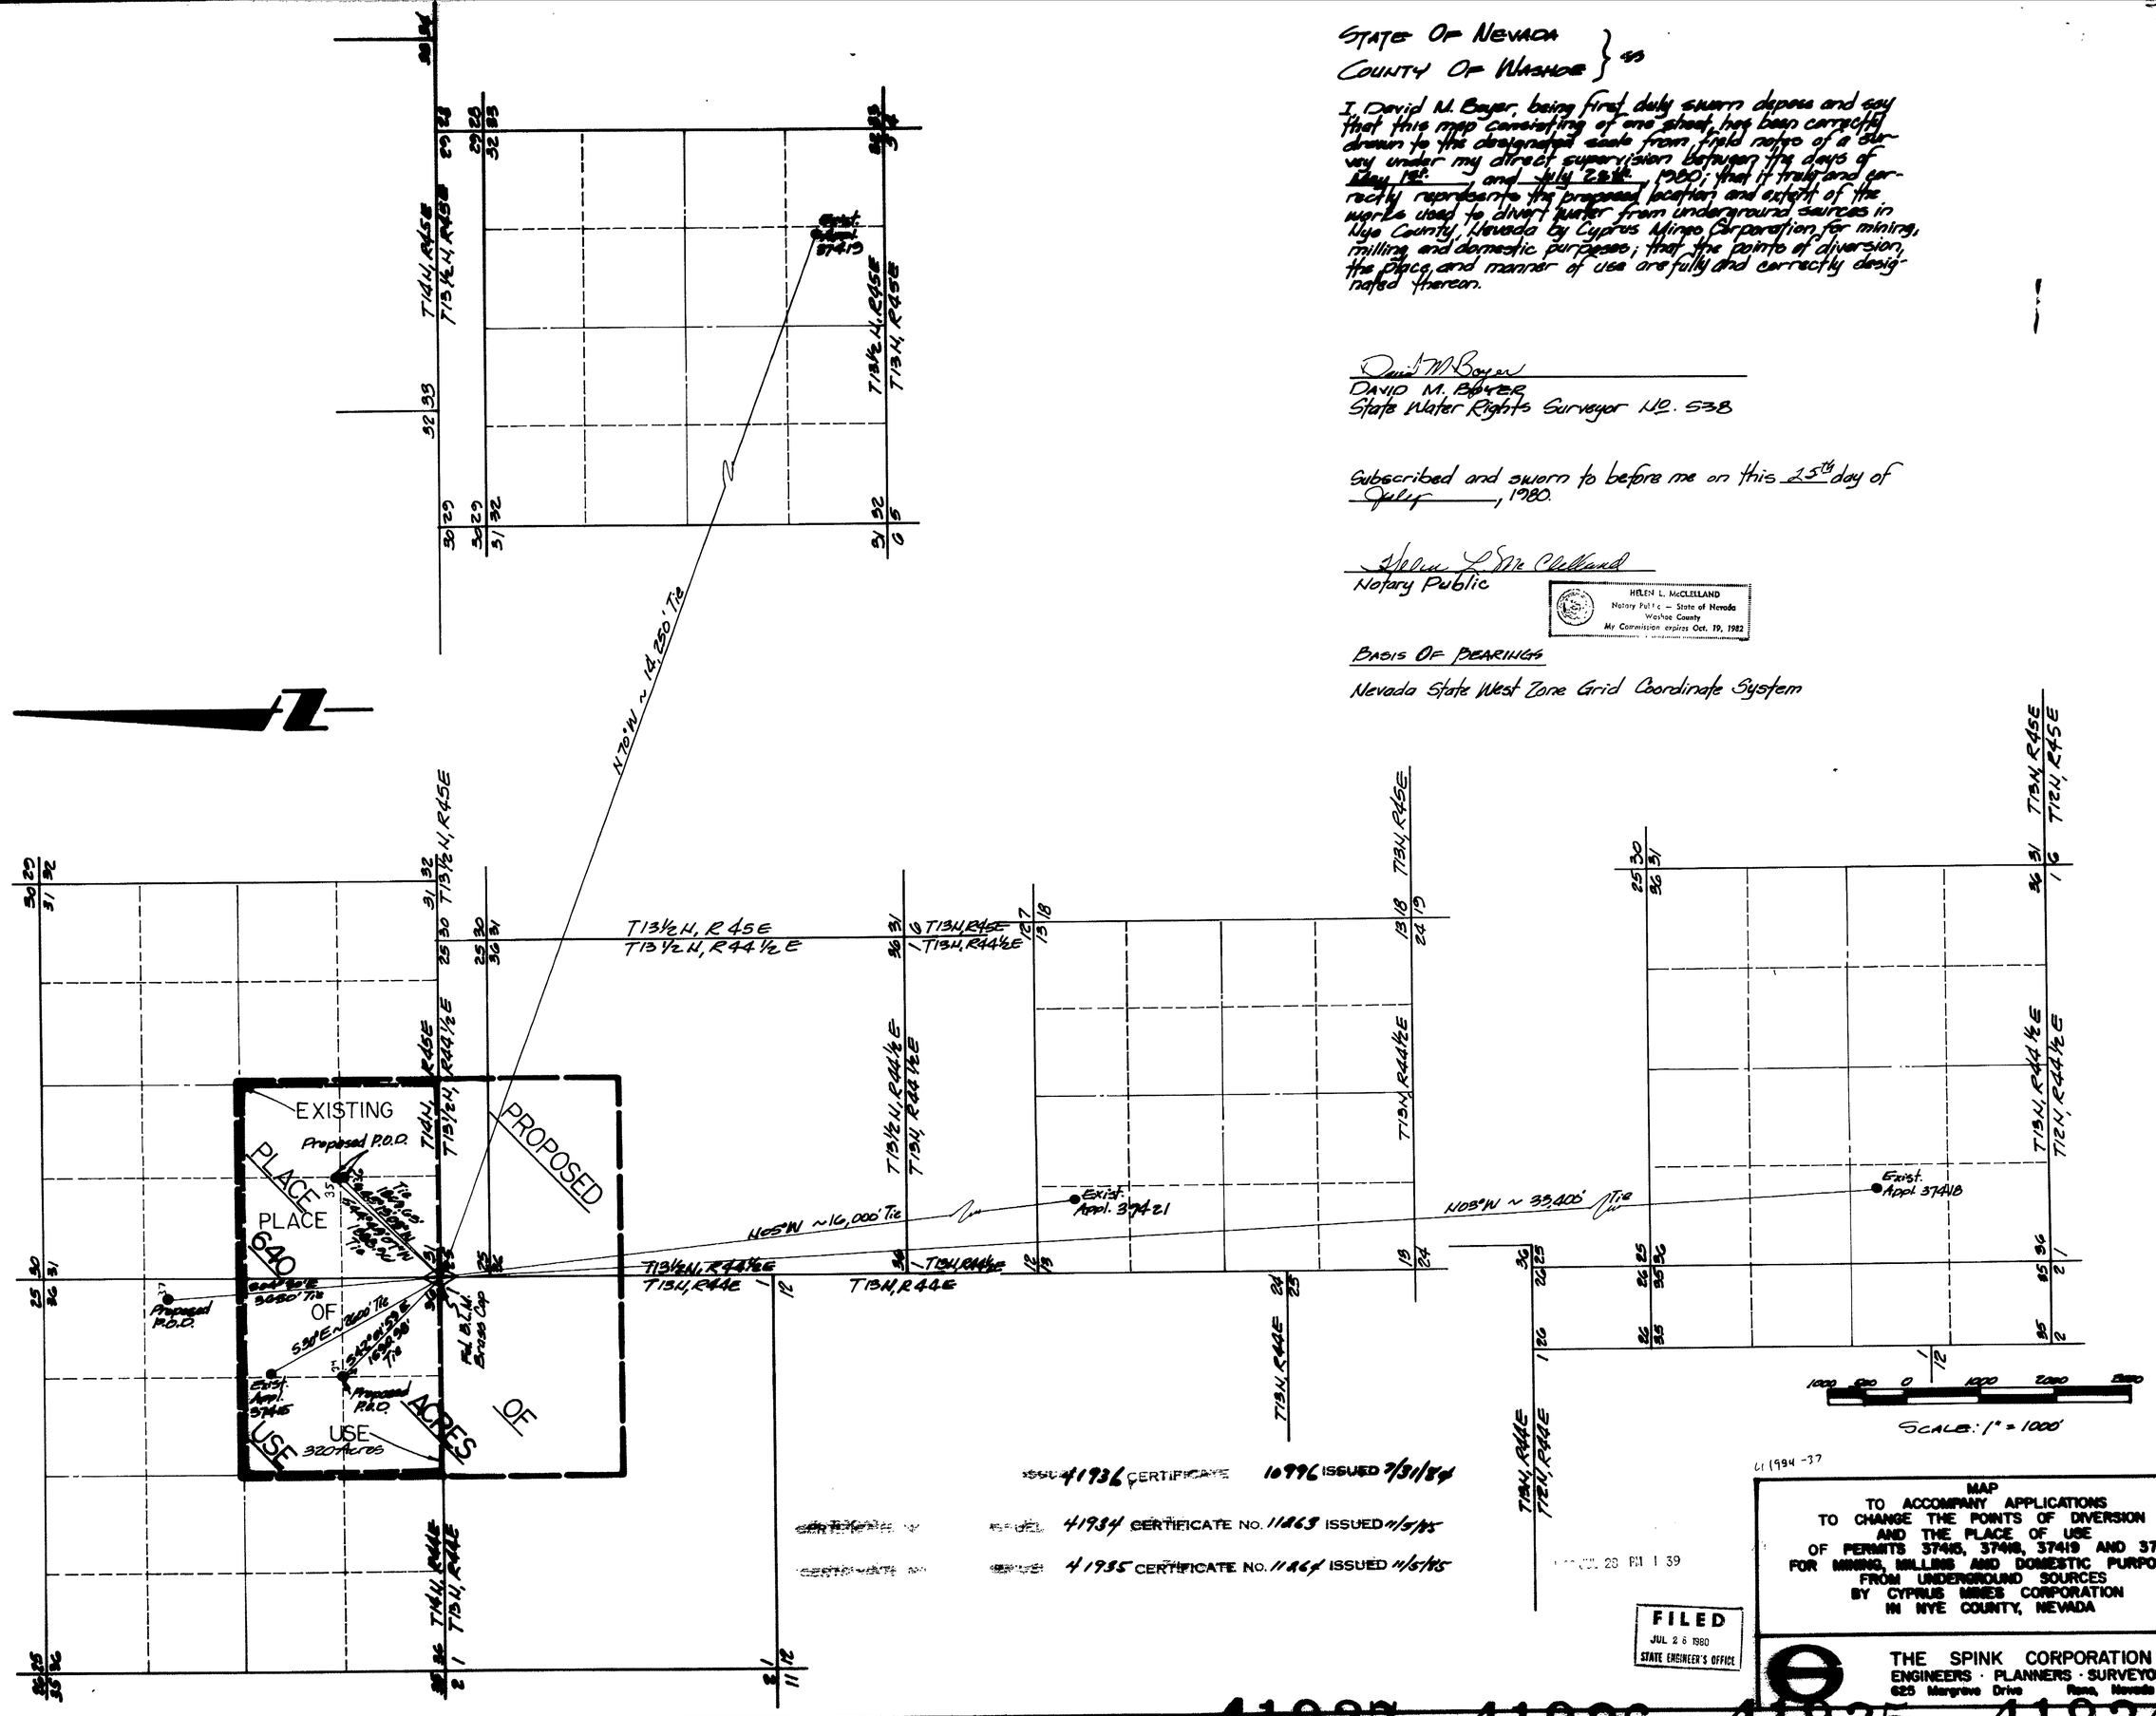

41936 CERTIFICATE 10996 ISSUED 7/31/84

41934 CERTIFICATE NO. 11863 ISSUED 11/5/85

41935 CERTIFICATE NO. 11864 ISSUED 11/5/85

FILED
JUL 28 1980
STATE ENGINEER'S OFFICE

MAP
TO ACCOMPANY APPLICATIONS
TO CHANGE THE POINTS OF DIVERSION
AND THE PLACE OF USE
OF PERMITS 37415, 37418, 37419 AND 37421
FOR MINING, MILLING AND DOMESTIC PURPOSES
FROM UNDERGROUND SOURCES
BY CYPRUS MINES CORPORATION
IN NYE COUNTY, NEVADA

THE SPINK CORPORATION
ENGINEERS · PLANNERS · SURVEYORS
625 Margrove Drive Reno, Nevada 89502

41937 41936 41935 41934