Sec.36, T3S, R55E, M.D.B. & M. LINCOLN COUNTY

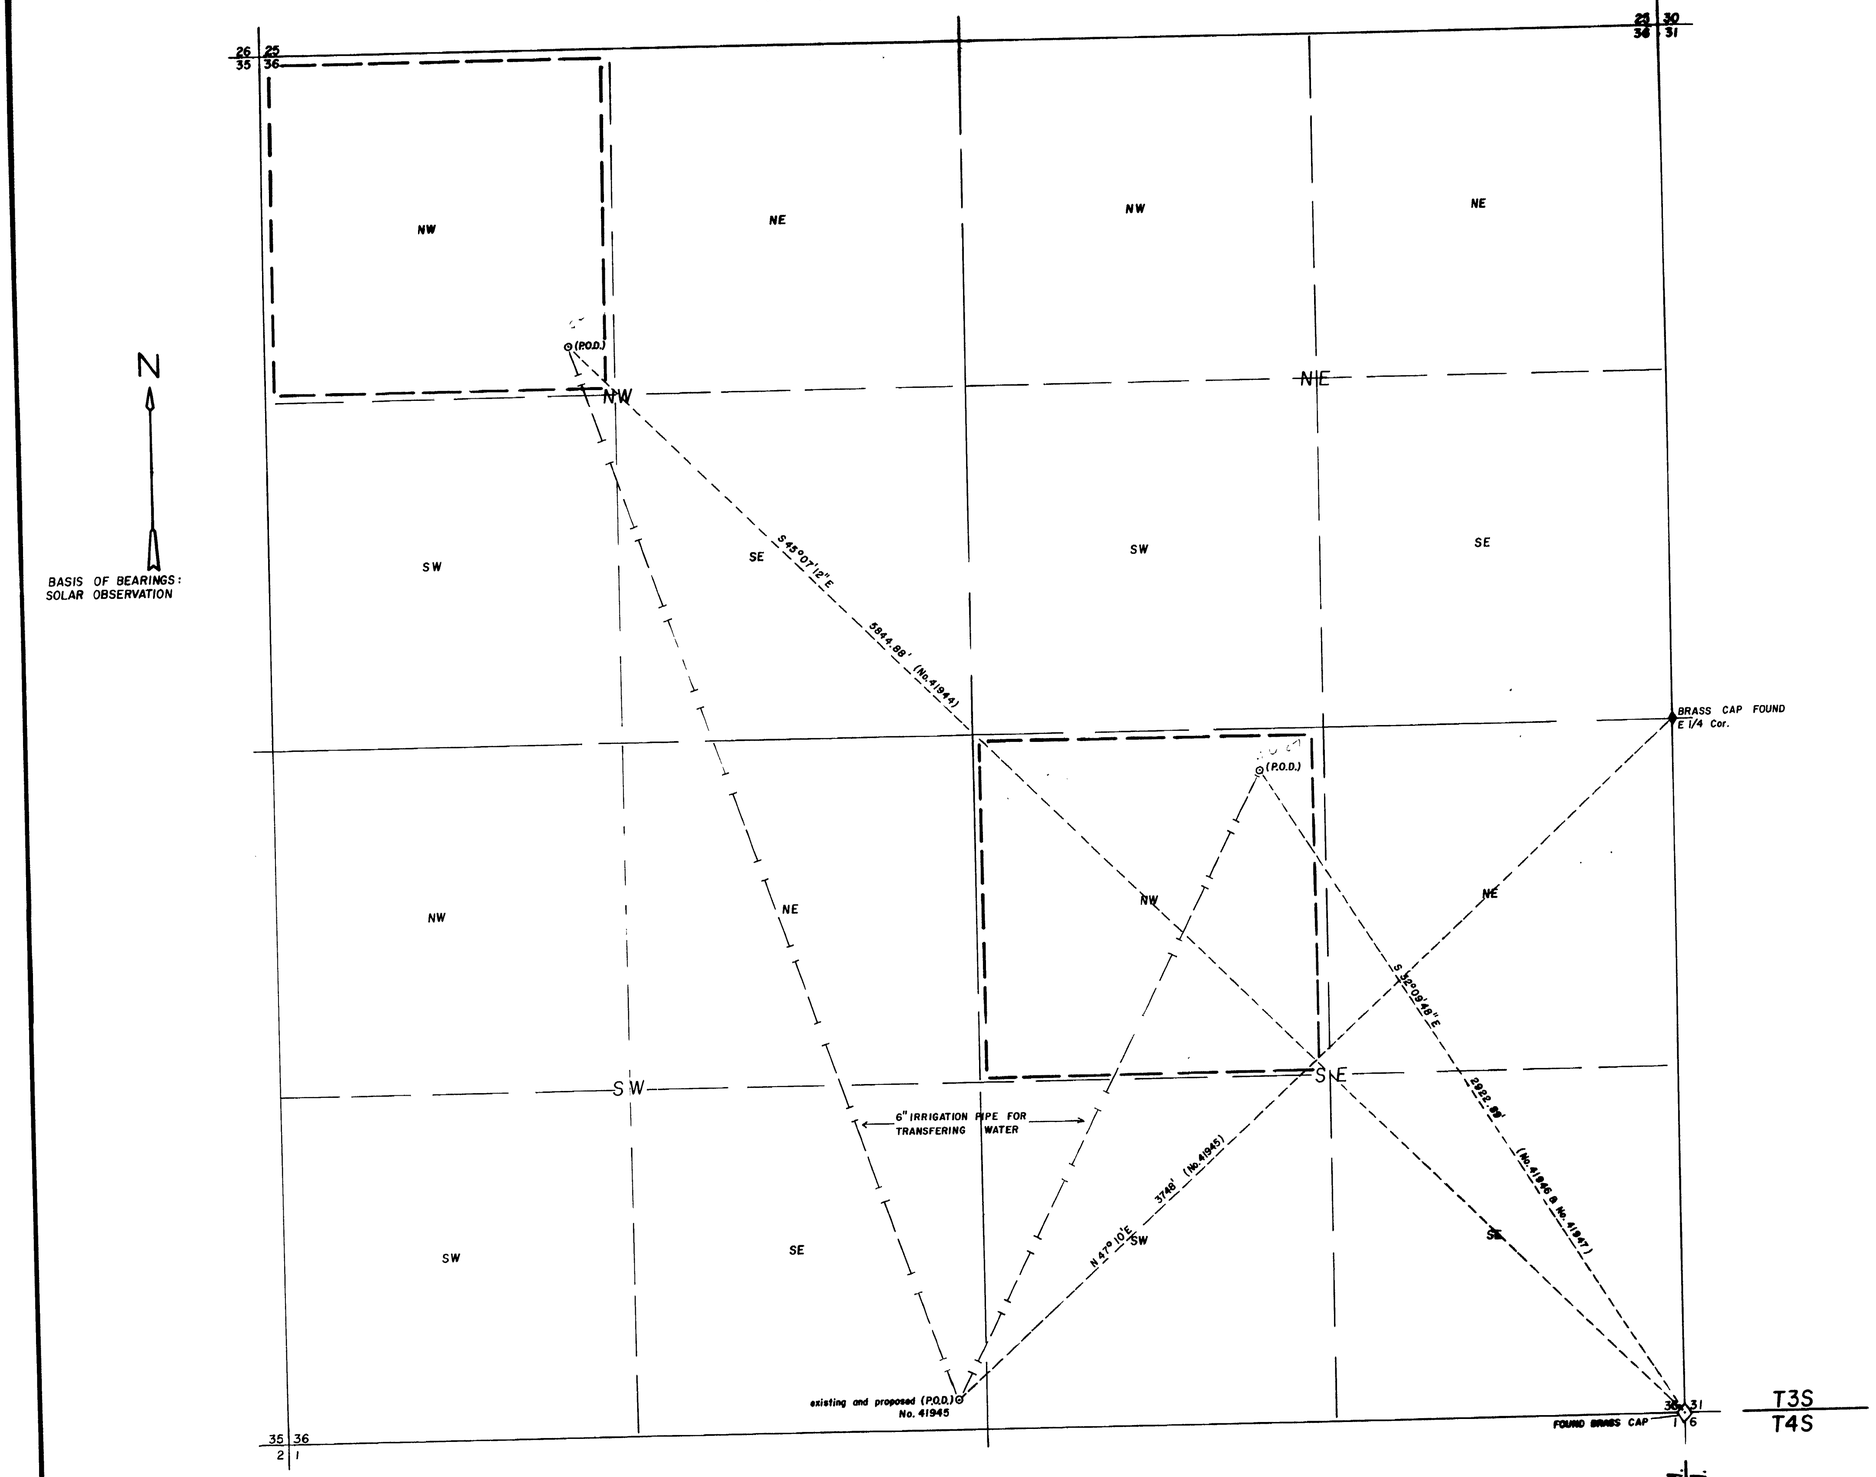

SURVEYOR'S STATEMENT

STATE OF NEVADA
COUNTY OF LINCOLN ss

I, Philip C. Hulse, being first duly sworn depose and say that this map, consisting of one sheet, has been correctly drawn to the designated scale from field notes of a survey made by me on [illegible], 1980, that it truly and correctly represents the proposed location and extent of the works used to divert water from an underground source in Lincoln County, Nev. by D.C. DAY for Commercial & Domestic Place of use being 40 acre subdivision shown by heavy dased lines — — —

[illegible]
State Water Right Surveyor

Subscribed and sworn to before me this [illegible] day of [illegible], 1980. Notary Public in and for Lincoln County, Nev.

Daniel A. Dils

Notary Public State of Nevada
Daniel A. Dils
Appointment Expires [illegible]

1" = 300'
0 300 600 900 1200'

MAP TO ACCOMPANY APPLICATION FOR PERMISSION TO CHANGE POINT OF DIVERSION, MANNER OF USE AND PLACE OF USE OF THE PUBLIC WATERS OF THE STATE OF NEVADA HERETOFORE APPROPRIATED BY D.C. DAY FOR COMMERCIAL & DOMESTIC FROM UNDERGROUND SOURCES

HULSE ENGINEERING - PHILIP C. HULSE

MAR 2 PM 2 15

FILED
MAR 2 1981
STATE ENGINEER'S OFFICE

41947 41946 41945 41944