T. 18 N., R. 20 E. M.D.B. & M.

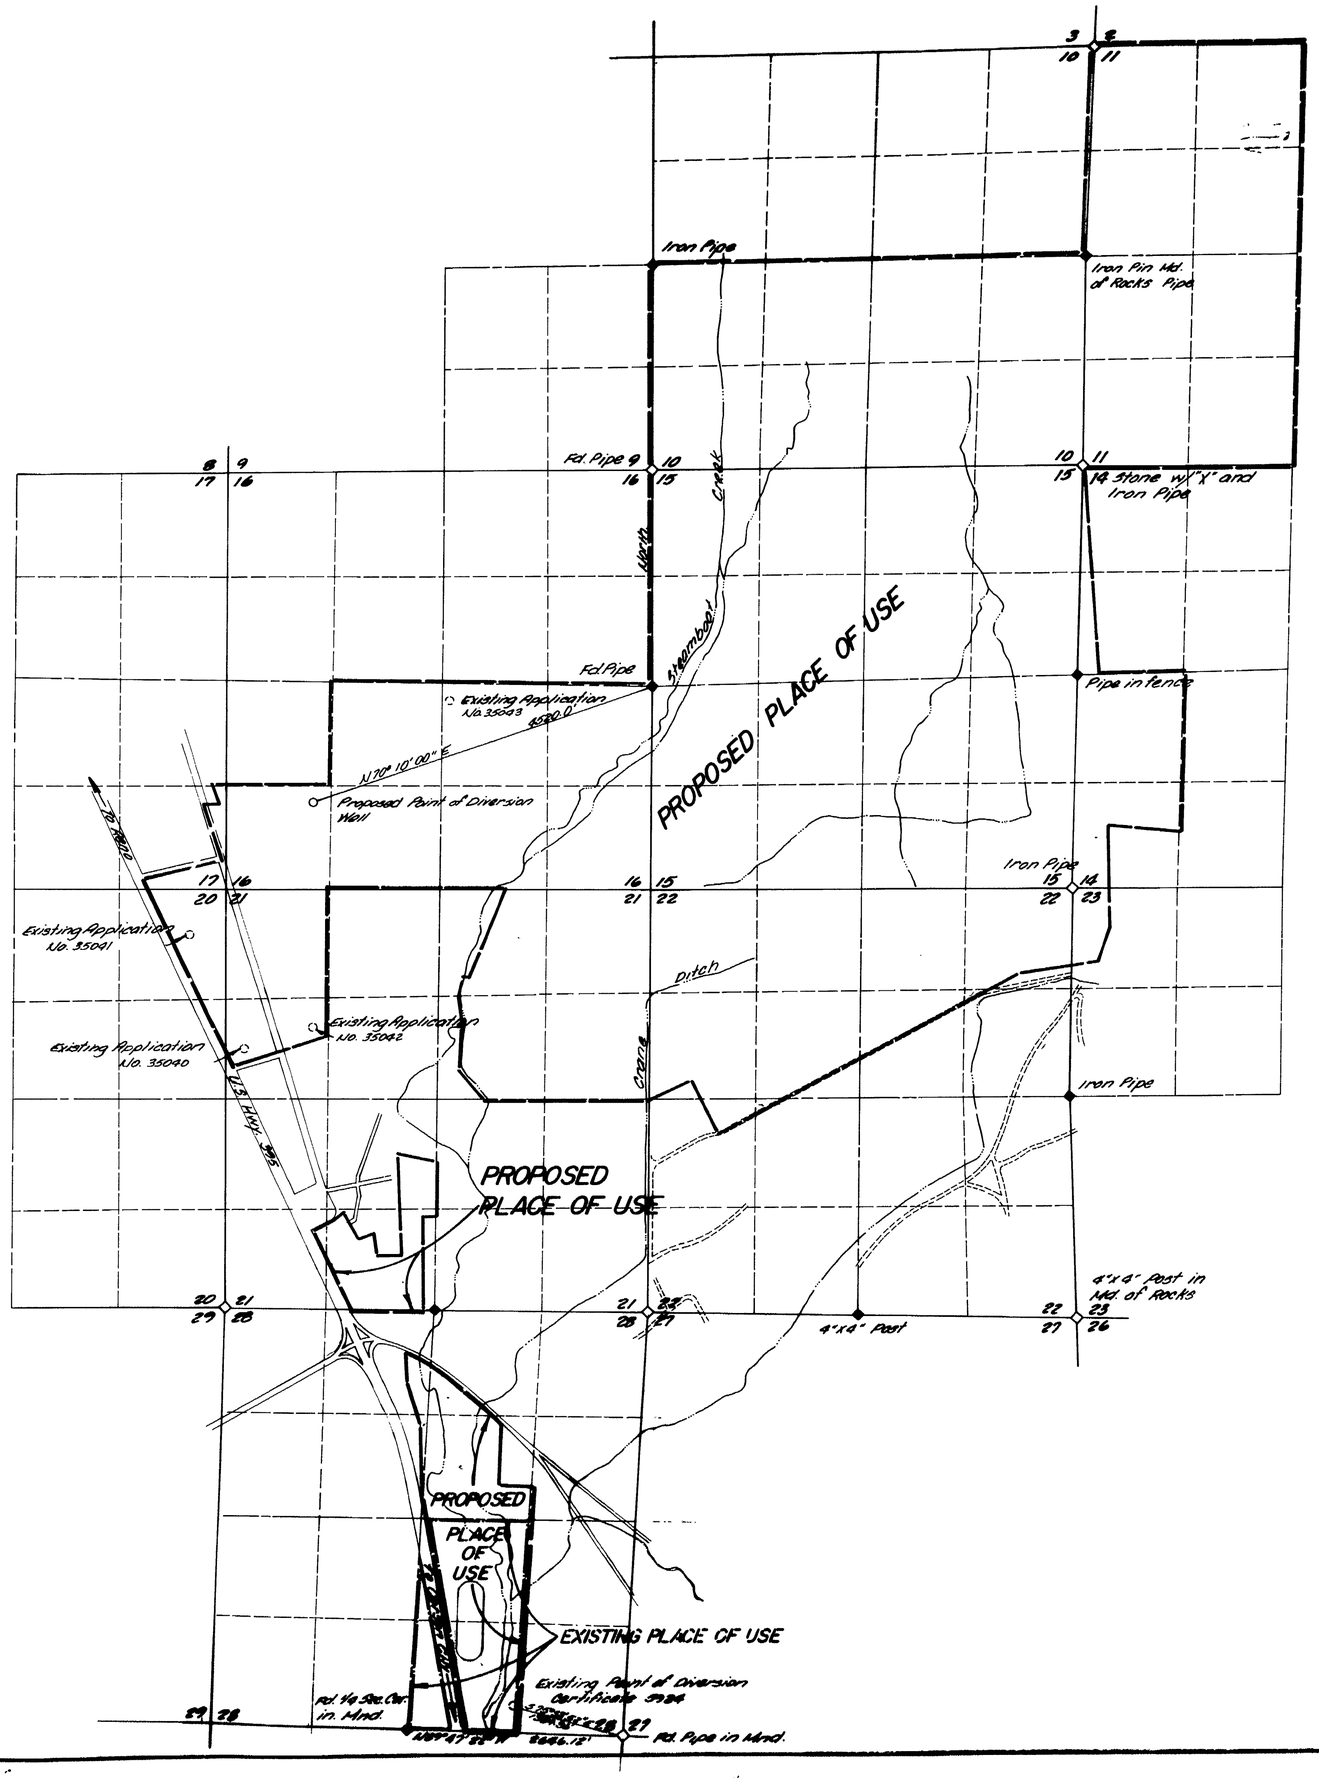

STATE OF NEVADA
COUNTY OF WASHOE

I, RICHARD W. ARDEN, being first duly sworn, depose and say that this map, consisting of one sheet, has been correctly drawn to the designated scale from field notes of a survey made by me, or under my supervision and direction, between the 14TH day of JULY, and the 29TH day of July, 1980, That it truly and correctly represents the proposed extent and location of the Place and Manner of Use and Point of Diversion of Water heretofore appropriated under Certificate Number 5924 from an underground source in Washoe County by CORRAO CONSTRUCTION COMPANY, INC. for Quasi-Municipal and Domestic Purposes.

That the proposed Point of Diversion, proposed Place of Use, existing Place of Use, the location and names of all other works, and the boundary of all lands, showing by 40 Acre subdivisions the areas proposed to be served are fully and correctly designated hereon.

Richard W. Arden

RICHARD W. ARDEN
State Water Right Surveyor No. 307

Subscribed and sworn to before me on this 30th day of July 1980.

Carol Ann Adams

Notary Public

CAROL ANN ADAMS
Notary Public - State of Nevada
Washoe County
My Appointment Expires June 25, 1983

LEGEND

Proposed Place of Use

Existing Place of Use

Basis of Bearings

West Boundary of NW 1/4 of Section 15, T 18 N, R 20 E. M.D.B. & M. (i.e. (North) and South Boundary of SE 1/4 of Section 28, T 18 N, R 20 E M.D.B. & M. (i.e. N 89° 47' 22" W - 2646.12')

1980 JUL 30 PM 2 22

1000 0 1000 2000 3000

41955

MAP
TO ACCOMPANY APPLICATION TO CHANGE THE PLACE & MANNER OF USE AND POINT OF DIVERSION UNDER CERTIFICATE NO. 5924 FOR QUASI-MUNICIPAL AND DOMESTIC PURPOSES IN WASHOE COUNTY BY CORRAO CONSTRUCTION COMPANY, INC. FROM AN UNDERGROUND SOURCE

FILED
JUL 30 1980
STATE ENGINEER'S OFFICE

sea
950 INDUSTRIAL WAY
SPARKS, NEVADA

JOB NO. [illegible]
DATE July 1980
DR. Vicki

41955