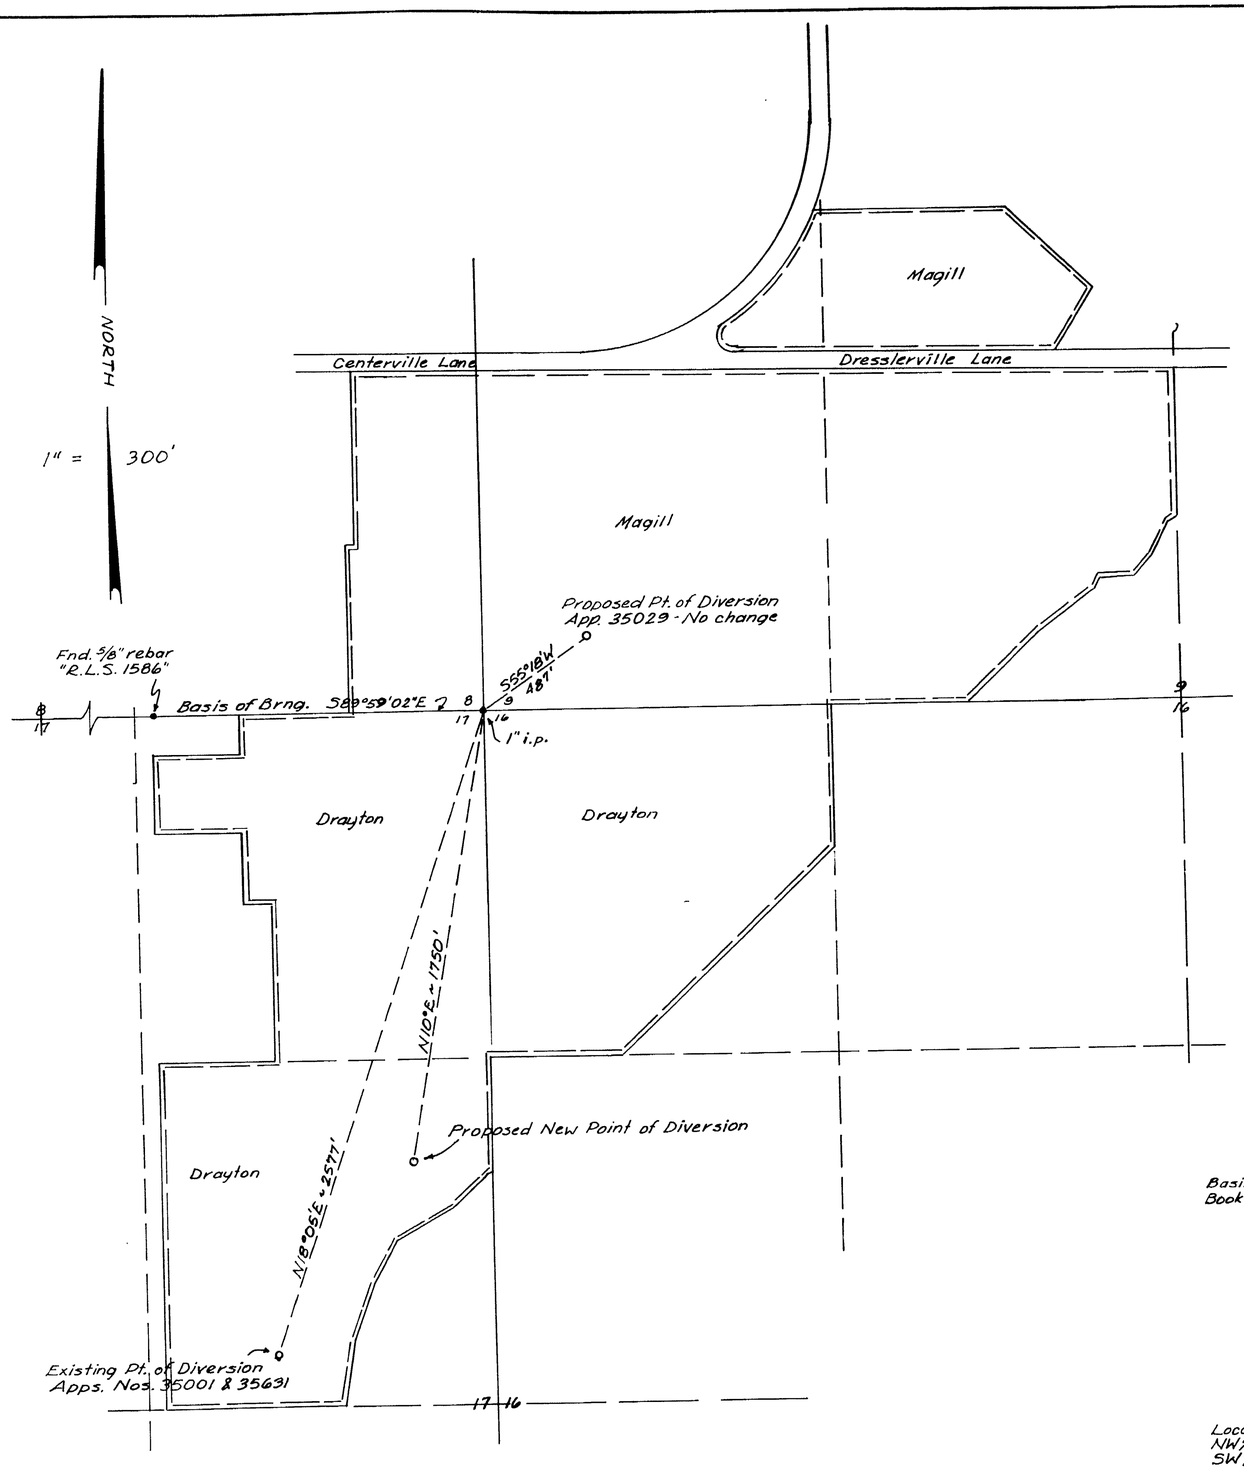

STATE OF NEVADA
CARSON CITY SS

I, Robert C. Downer, being first duly sworn, depose and say that this map, consisting of one sheet, has been correctly drawn to the designated scale from field notes of a survey made under my direction on the 29th day of July, 1980; that it truly and correctly represents the proposed location and extent of the works used to divert water from underground sources in Douglas County by John W. Drayton, Trustee, for Quasi-Municipal purposes. That the proposed point of diversion, and the boundary of all lands, showing by 40-acre subdivisions the areas to be developed, are fully and correctly designated thereon

Robert C. Downer

State Water Right Surveyor #314

Subscribed and sworn to before me
this 5th day of August, 1980
Notary Public in and for
Carson City, Nevada

JEAN WILLIAMS
NOTARY PUBLIC - NEVADA
CARSON CITY

Basis of Bearing: Parcel Map, Doc. No. 02374, Book 876, page 440, Douglas Co. Recorder

Place of Use

0 3 6 9
Hundreds of Feet

Located in Portions of the E½NE¼, Sec. 17; NW¼NW¼, Sec. 16; SE¼SE¼, Sec. 8; and the SW¼ of Sec. 9; T. 12N., R. 20E., M.D.B. & M.

FILED
AUG 5 1980
STATE ENGINEER'S OFFICE

MAP
TO ACCOMPANY APPLICATION TO CHANGE
POINT OF DIVERSION
FOR QUASI-MUNICIPAL PURPOSES
BY
JOHN W. DRAYTON, JR., TRUSTEE
From an underground source
in
Douglas County, Nevada

41975