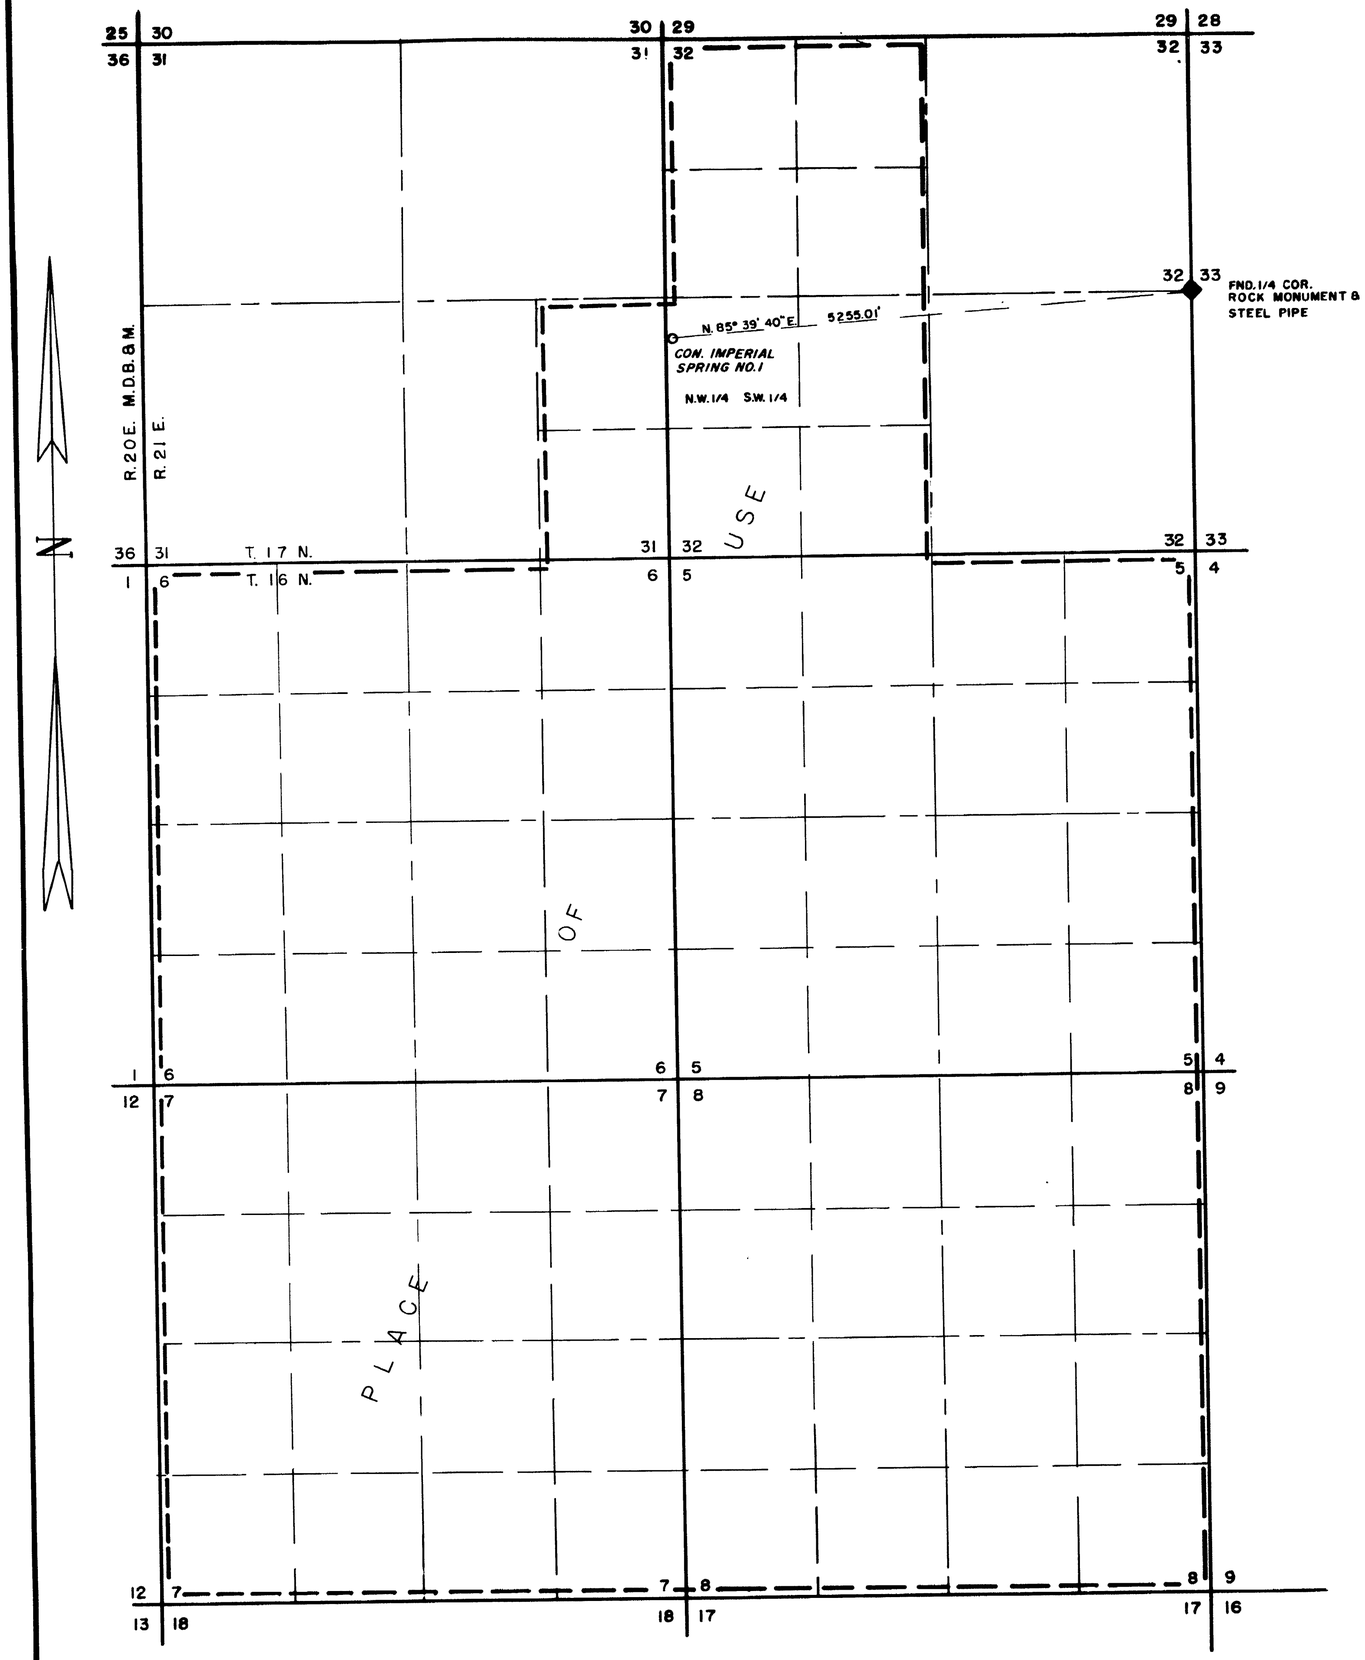

Basis of Bearing:
Used U.S.G.S. monuments, Wheeler and Flag Staff for basis of bearing as N. 27° 29' 06" W.

STATE of NEVADA }
CARSON CITY } s.s.

I, Walter G. Reid, being first duly sworn, depose and say that this map, consisting of one sheet has been correctly drawn to the designated scale from field notes of a survey made by me on the 6th day of August, 1980, that it truly and correctly represents the proposed location and extent of the works used to divert water from an underground source in Storey County, Sutro Tunnel Coalition Inc. for mining and milling purposes. That the proposed point of diversion, the location of the mine and mill, the approximate size and capacity of the diverting conduit, and the location and names of all other works or streams which are crossed by or connected with said works, are fully and correctly designated thereon.

Walter G. Reid
State Water Rights Surveyor

Subscribed and sworn to me this 8th day of August, 1980.

Jean Williams

SCALE 1" = 800'

0 200 400 800 1600 2400 3200 4000

OFFICE
STATE ENGINEER

FILED
OCT 28 1980
STATE ENGINEER'S OFFICE

MAP
TO ACCOMPANY APPLICATION
TO APPROPRIATE WATER FOR
MINNING & MILLING
BY SUTRO TUNNEL COALITION INC.
FROM CON-IMPERIAL SPRING NO. I.

41984