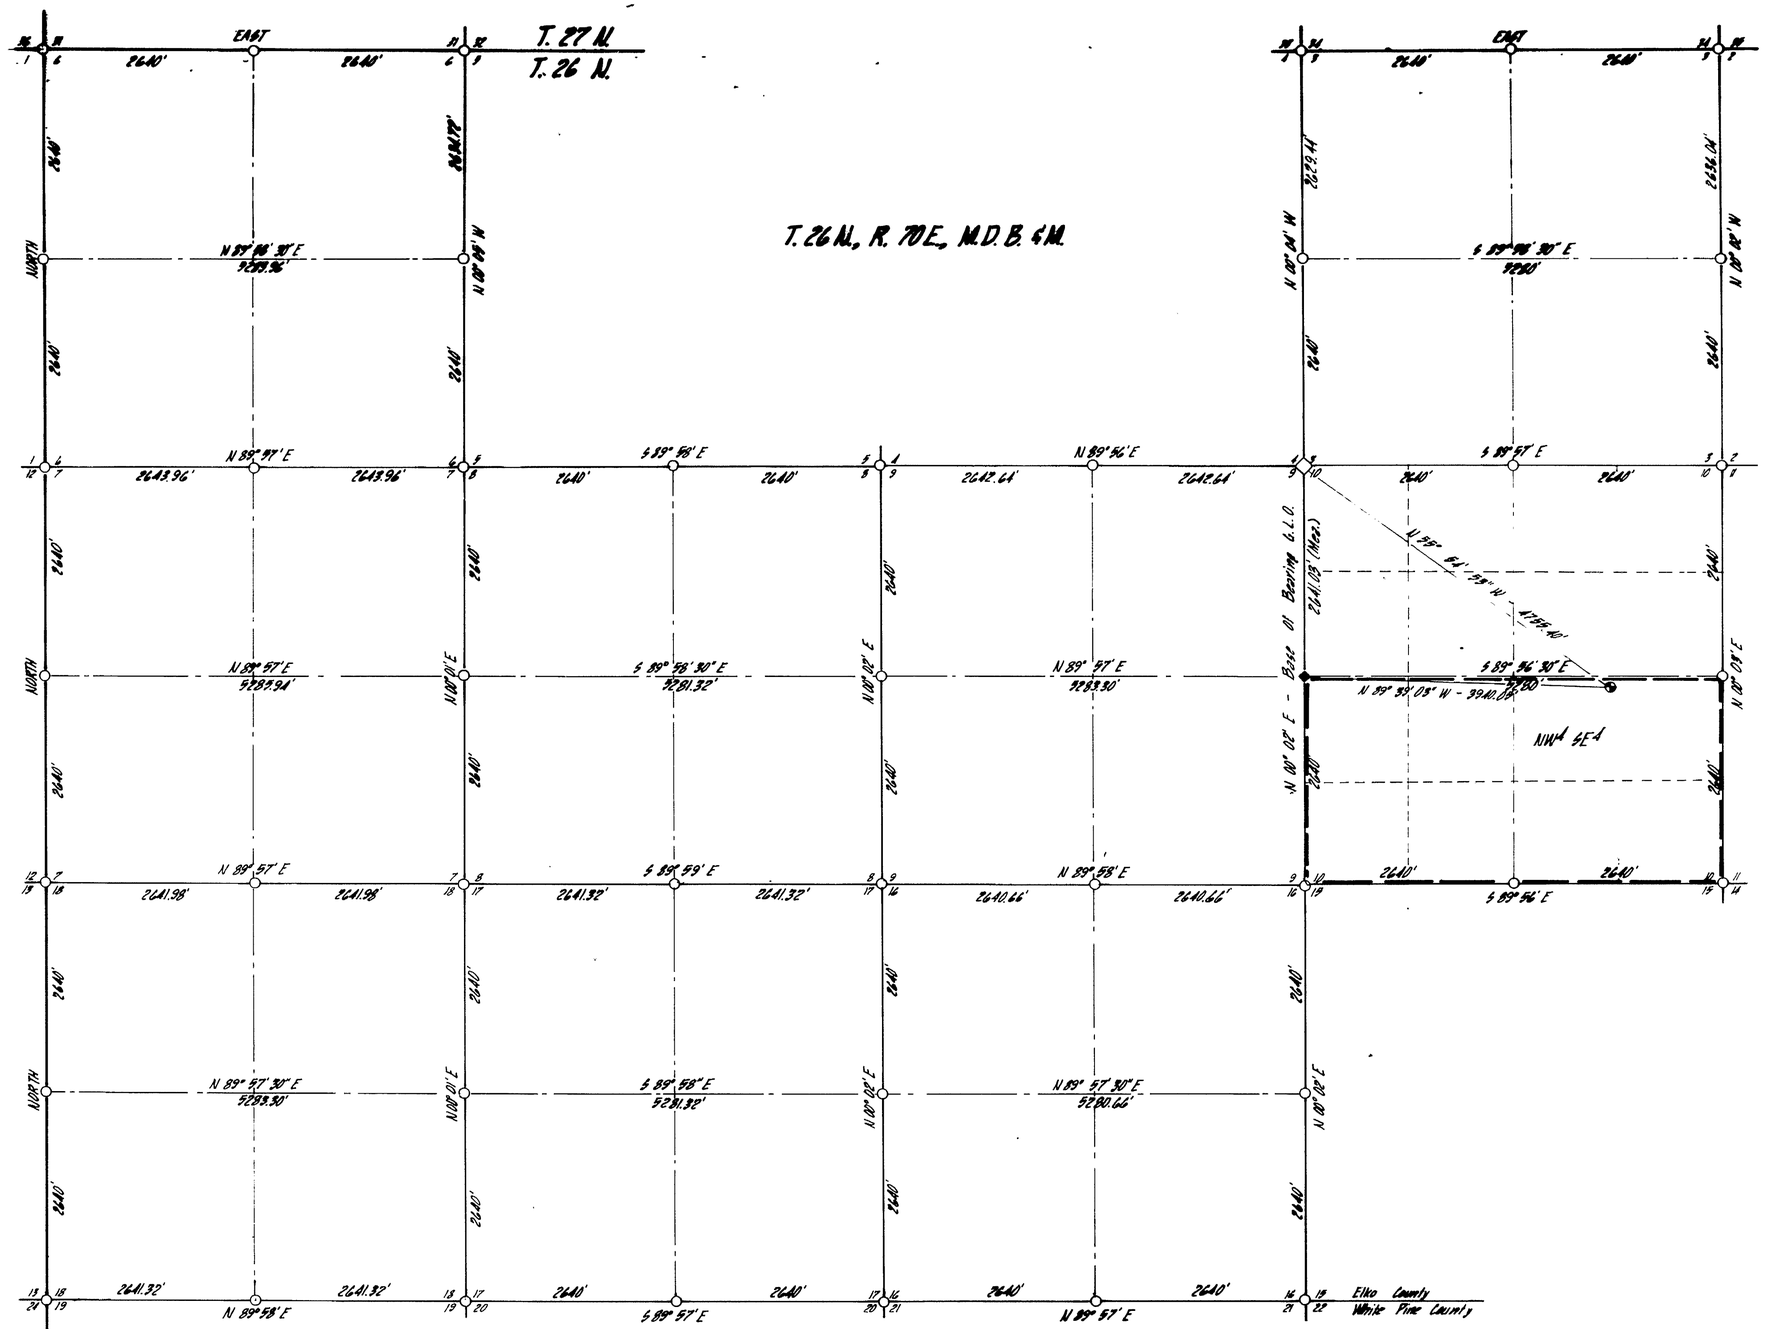

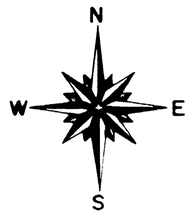

STATE OF IDAHO
COUNTY OF TWIN FALLS } ss

I, Charles D. Howard, being first duly sworn, depose and say that this map has been correctly drawn to the designated scale from field notes of a survey made under my supervision and direction, between the 10th day of November, and the 28th day of November, 1980 that it truly and correctly represents the proposed location and extent of the works used to divert water from an underground source in Elko County, Nevada,

by BRYAN TOLMAN

for irrigation purposes. That the proposed point of diversion, the approximate location and size of the diverting channel, all reservoirs or basins, the location and names of all other works which will cross or connect with the proposed works, and the boundary of all lands, showing by 40-acre subdivisions the areas proposed to be irrigated, are fully and correctly designated thereon.

Charles D. Howard
STATE WATER RIGHT SURVEYOR #535

12-4-80

Subscribed and sworn to before me Ellen Duma
this 4th day of Dec, 1980.
Notary Public in and for Jerome County, Idaho.

RECEIVED
DEC 4 1980
STATE ENGINEER'S OFFICE
ELKO OFFICE

1000 0 1000 2000 3000 4000
SCALE: 1" = 1000'

LEGEND

- Place Of Use
- Township Line
- Section Line
- 1/4 Line
- 1/16 Line
- Proposed Point Of Diversion
- Section Corner Found U.S.G.L.O. Brass Cap
- 1/4 Corner Found U.S.G.L.O Brass Cap
- Corner Projected From Government Plat
- Corner Unsurveyed - Protracted

NOTE: All Distances are Record as Provided by Government Land Office Unless Otherwise Shown.
Base Bearing - as Shown (True Bearing) West Line of NW¼ Section 10, T. 26 N., R. 70 E., M.D.B. & M.

1980 DEC 9 PM 2 11

FILED
DEC 4 1980
STATE ENGINEER'S OFFICE

EHM Edwards, Howard & Martens, Inc. ENGINEERS - PLANNERS - SURVEYORS TWIN FALLS, IDAHO Ph. 1-208-734-4888

MAP

To Accompany Application to Appropriate Water for Irrigation

By BRYAN TOLMAN from an Underground Source

Application Number 42001

42001