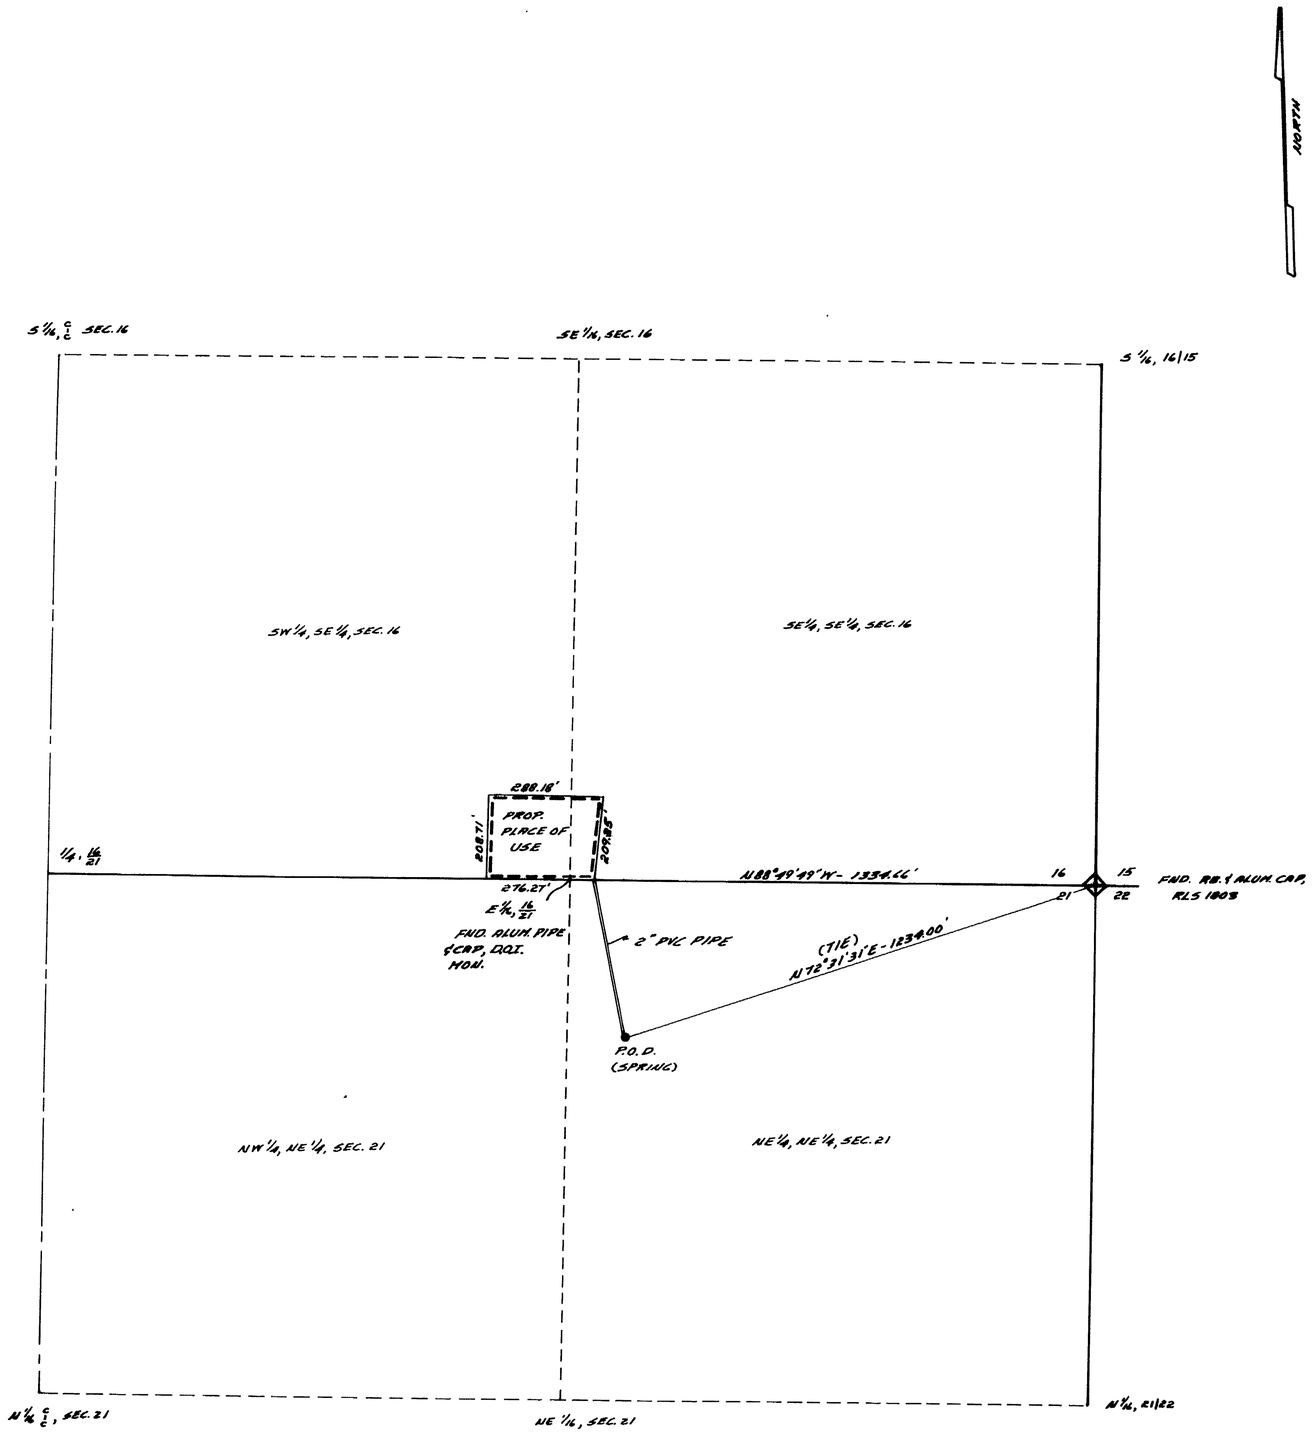

STATE OF NEVADA, }
COUNTY OF CLARK } S.S.

I, RICHARD V. GOOD, BEING FIRST DULY SWORN, DEPOSE AND SAY THAT THIS, CONSISTING OF 1 SHEET, NUMBERED FROM 1 TO -, INCLUSIVE, HAS BEEN CORRECTLY DRAWN TO THE DESIGNATED SCALE FROM FEILD NOTES OF A SURVEY MADE UNDER MY SUPERVISION AND DIRECTION, BETWEEN THE 6TH DAY OF AUGUST, AND THE 7TH DAY OF AUG., 1980; THAT IT TRULY AND CORRECTLY REPRESENTS THE PROPOSED LOCATION AND EXTENT OF THE WORKS USED TO DIVERT WATER FROM SPRING,

IN CLARK COUNTY, BY RICHARD PEDERSEN

FOR DOMESTIC PURPOSES. THAT THE PROPOSED POINT OF DIVERSION, THE APPROXIMATE LOCATION AND SIZE OF THE DIVERTING CHANNEL, ALL RESERVOIRS OR BASINS, THE LOCATION AND AND NAMES OF ALL WORKS WHICH WILL CROSS OR CONNECT WITH THE PROPOSED WORKS, AND THE BOUNDARY OF ALL LANDS, SHOWING BY 40-ACRE SUBDIVISIONS THE AREAS PROPOSED TO BE IRRIGATED, ARE FULLY AND CORRECTLY DESIGNATED THEREON.

RICHARD V. GOOD
STATE WATER RIGHTS SURVEYOR # 562

SUBSCRIBE AND SWORN TO BEFORE ME
THIS 14TH DAY OF AUGUST, 1980.
NOTARY PUBLIC IN AND FOR CLARK COUNTY, NEVADA.

SEAL ·····

HARLE E. WINSLOW
Notary Public—State of Nevada
COUNTY OF CLARK
My Commission Expires Nov. 28, 1982

MY COMMISSION EXPIRES ON Nov. 28, 1982.

BASIS OF BEARING

THE SOUTH LINE OF THE SE 1/4, SEC. 16, T.14S., R.65E., M.D.B.&M. AS SHOWN ON DEPT. OF INTERIOR RECORDS.

200' 100' 0' 200' 400' 600'
SCALE 1" = 200'

S 1/2, SE 1/4, SEC. 16 & N 1/2, NE 1/4, SEC. 21,
T.14S., R.65E., M.D.B.&M.
CLARK COUNTY, NEVADA

CERTIFICATE NO. 10[illegible] ISSUED [illegible]

FILED
AUG 18 1980
STATE ENGINEER'S OFFICE

42100

MAP
TO ACCOMPANY APPLICATION TO APPROPIATE WATER FOR DOMESTIC PURPOSES
BY RICHARD PEDERSEN OR LOREENA PEDERSEN
FROM SPRING (SOURCE).

GRID ENGINEERING, INC.
4040 W. PIONEER
SUITE 206
LAS VEGAS, NEVADA.
(702) 873-6606

DRAWN: RVG | SCALE: 1" = 200' | DATE: 8-12-80

42100