STATE OF NEVADA
COUNTY OF WASHOE SS:

I, Ernest E. Mutter, Sr., being first duly sworn, depose and say that this map, consisting of one sheet, has been correctly drawn to the designated scale from field notes of a survey made by me on the 12th day of October, 1980; that it truly and correctly represents the proposed location and extent of the works used to divert water from an underground source in Pershing County by Majuba Placer Mining Co., Ltd. for mining, milling, and domestic purposes. That the proposed point of diversion, the approximate location and size of the diverting channel, all reservoirs or basins, the location and names of all other works which will cross or connect with the proposed works, and the boundary of all lands, showing by 40-acre subdivisions the areas proposed to be irrigated, are fully and correctly designated thereon.

State Water Right Surveyor No. 273

Subscribed and sworn to before me this 27th day of October, 1980.

Notary Public in and for Nevada

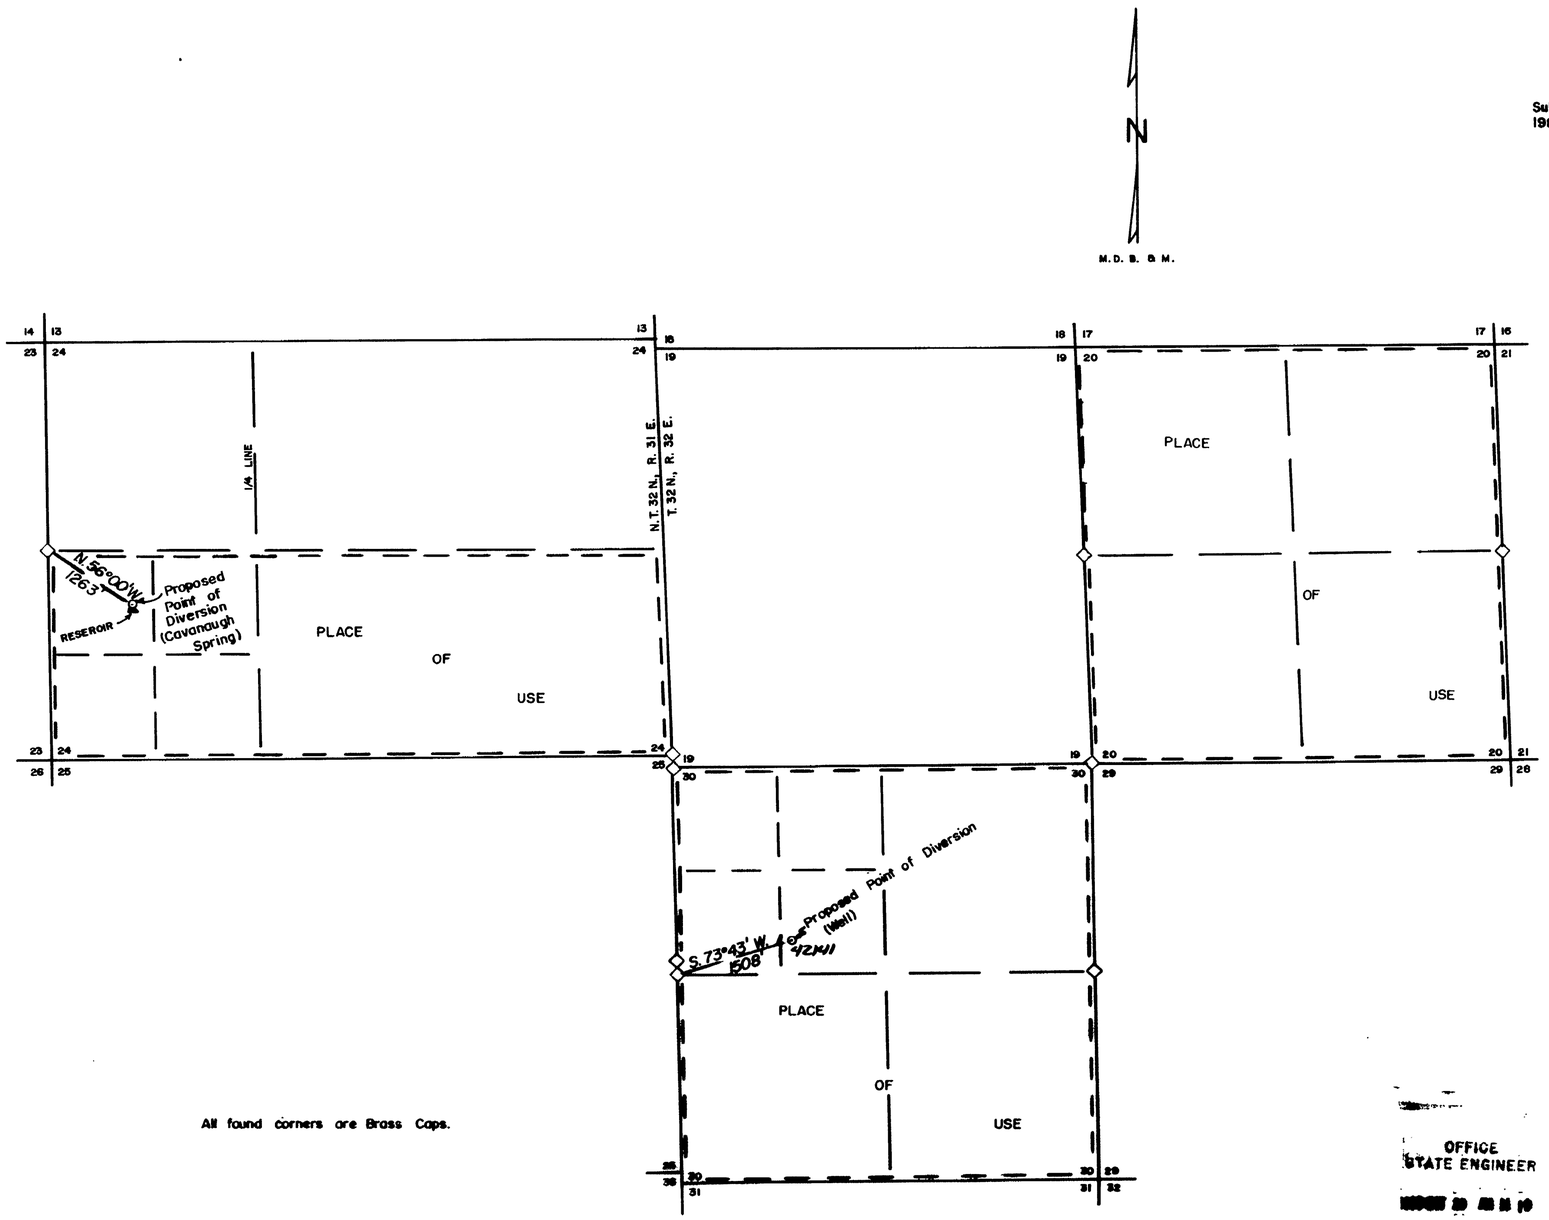

Basis of bearings is Government plat No. 0828, dated 1914.

SCALE: 1 INCH = 1000 FEET

1000 0 1320 2640 5280

FILED
OCT 29 1980
STATE ENGINEER'S OFFICE

OFFICE
STATE ENGINEER

42141

MAP
TO ACCOMPANY APPLICATION
TO APPROPRIATE WATER
BY
MAJUBA PLACER MINING CO., LTD.
FOR
MINING, MILLING, and DOMESTIC
FROM
UNDERGROUND SOURCES and SPRINGS

80.10.08.

80.10.08.

42141