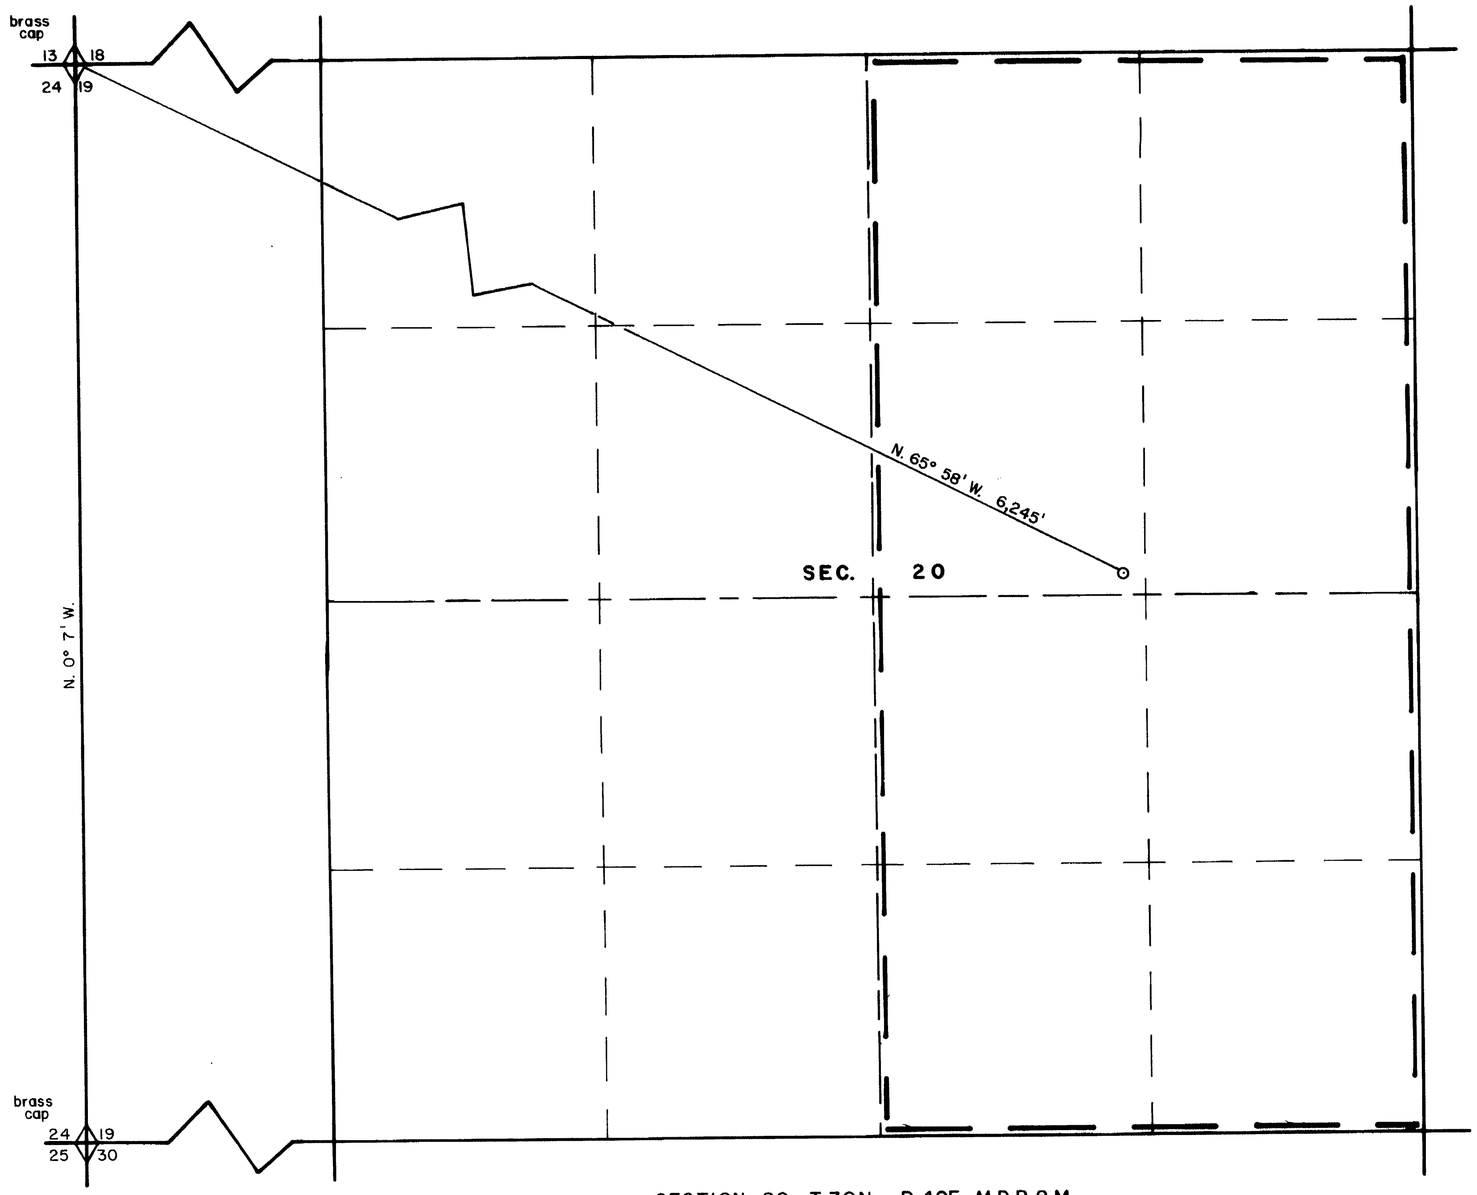

SECTION 20, T. 30N., R. 49E. M.D.B.&M.

I, JAMES P. HADDAN, BEING FIRST DULY SWORN, DEPOSE AND SAY THAT THIS MAP, CONSISTING OF ONE SHEET HAS BEEN CORRECTLY DRAWN TO THE DESIGNATED SCALE FROM MAPS ON RECORD IN THE STATE ENGINEER'S OFFICE, BLM TOWNSHIP SURVEYS, AND FIELD NOTES OF A SURVEY MADE UNDER MY DIRECTION BETWEEN THE 5TH DAY OF OCTOBER AND THE 12TH DAY OF OCTOBER, 1980; THAT IT TRULY AND CORRECTLY REPRESENTS THE LOCATION OF THE PROPOSED WORKS TO DIVERT WATER FROM UNDERGROUND SOURCES IN EUREKA COUNTY, BY HARRY A. TAYLOR FOR IRRIGATION PURPOSES; THAT THE PROPOSED POINT OF DIVERSION AND THE BOUNDARY OF ALL LANDS; SHOWING BY 40 ACRE SUBDIVISIONS THE AREAS WHERE THE WATER IS TO BE USED, ARE FULLY AND CORRECTLY DESIGNATED HEREON.

James P. Haddan

STATE WATER RIGHTS SURVEYOR NO. 575

SUBSCRIBED AND SWORN TO BEFORE ME THIS 18th DAY OF January, 1981.

Diane E. Haddan

HADDAN
Nevada

N

SCALE – 1" = 400'

400 0 400 800 1200

FILED
JAN 19 1981

OFFICE
STATE ENGINEER
1981 JAN 19 PM 3 16

MAP TO ACCOMPANY APPLICATION 42150 TO APPROPRIATE WATER FOR IRRIGATION PURPOSES BY HARRY A. TAYLOR FROM AN UNDERGROUND SOURCE IN EUREKA COUNTY, NEVADA

42150