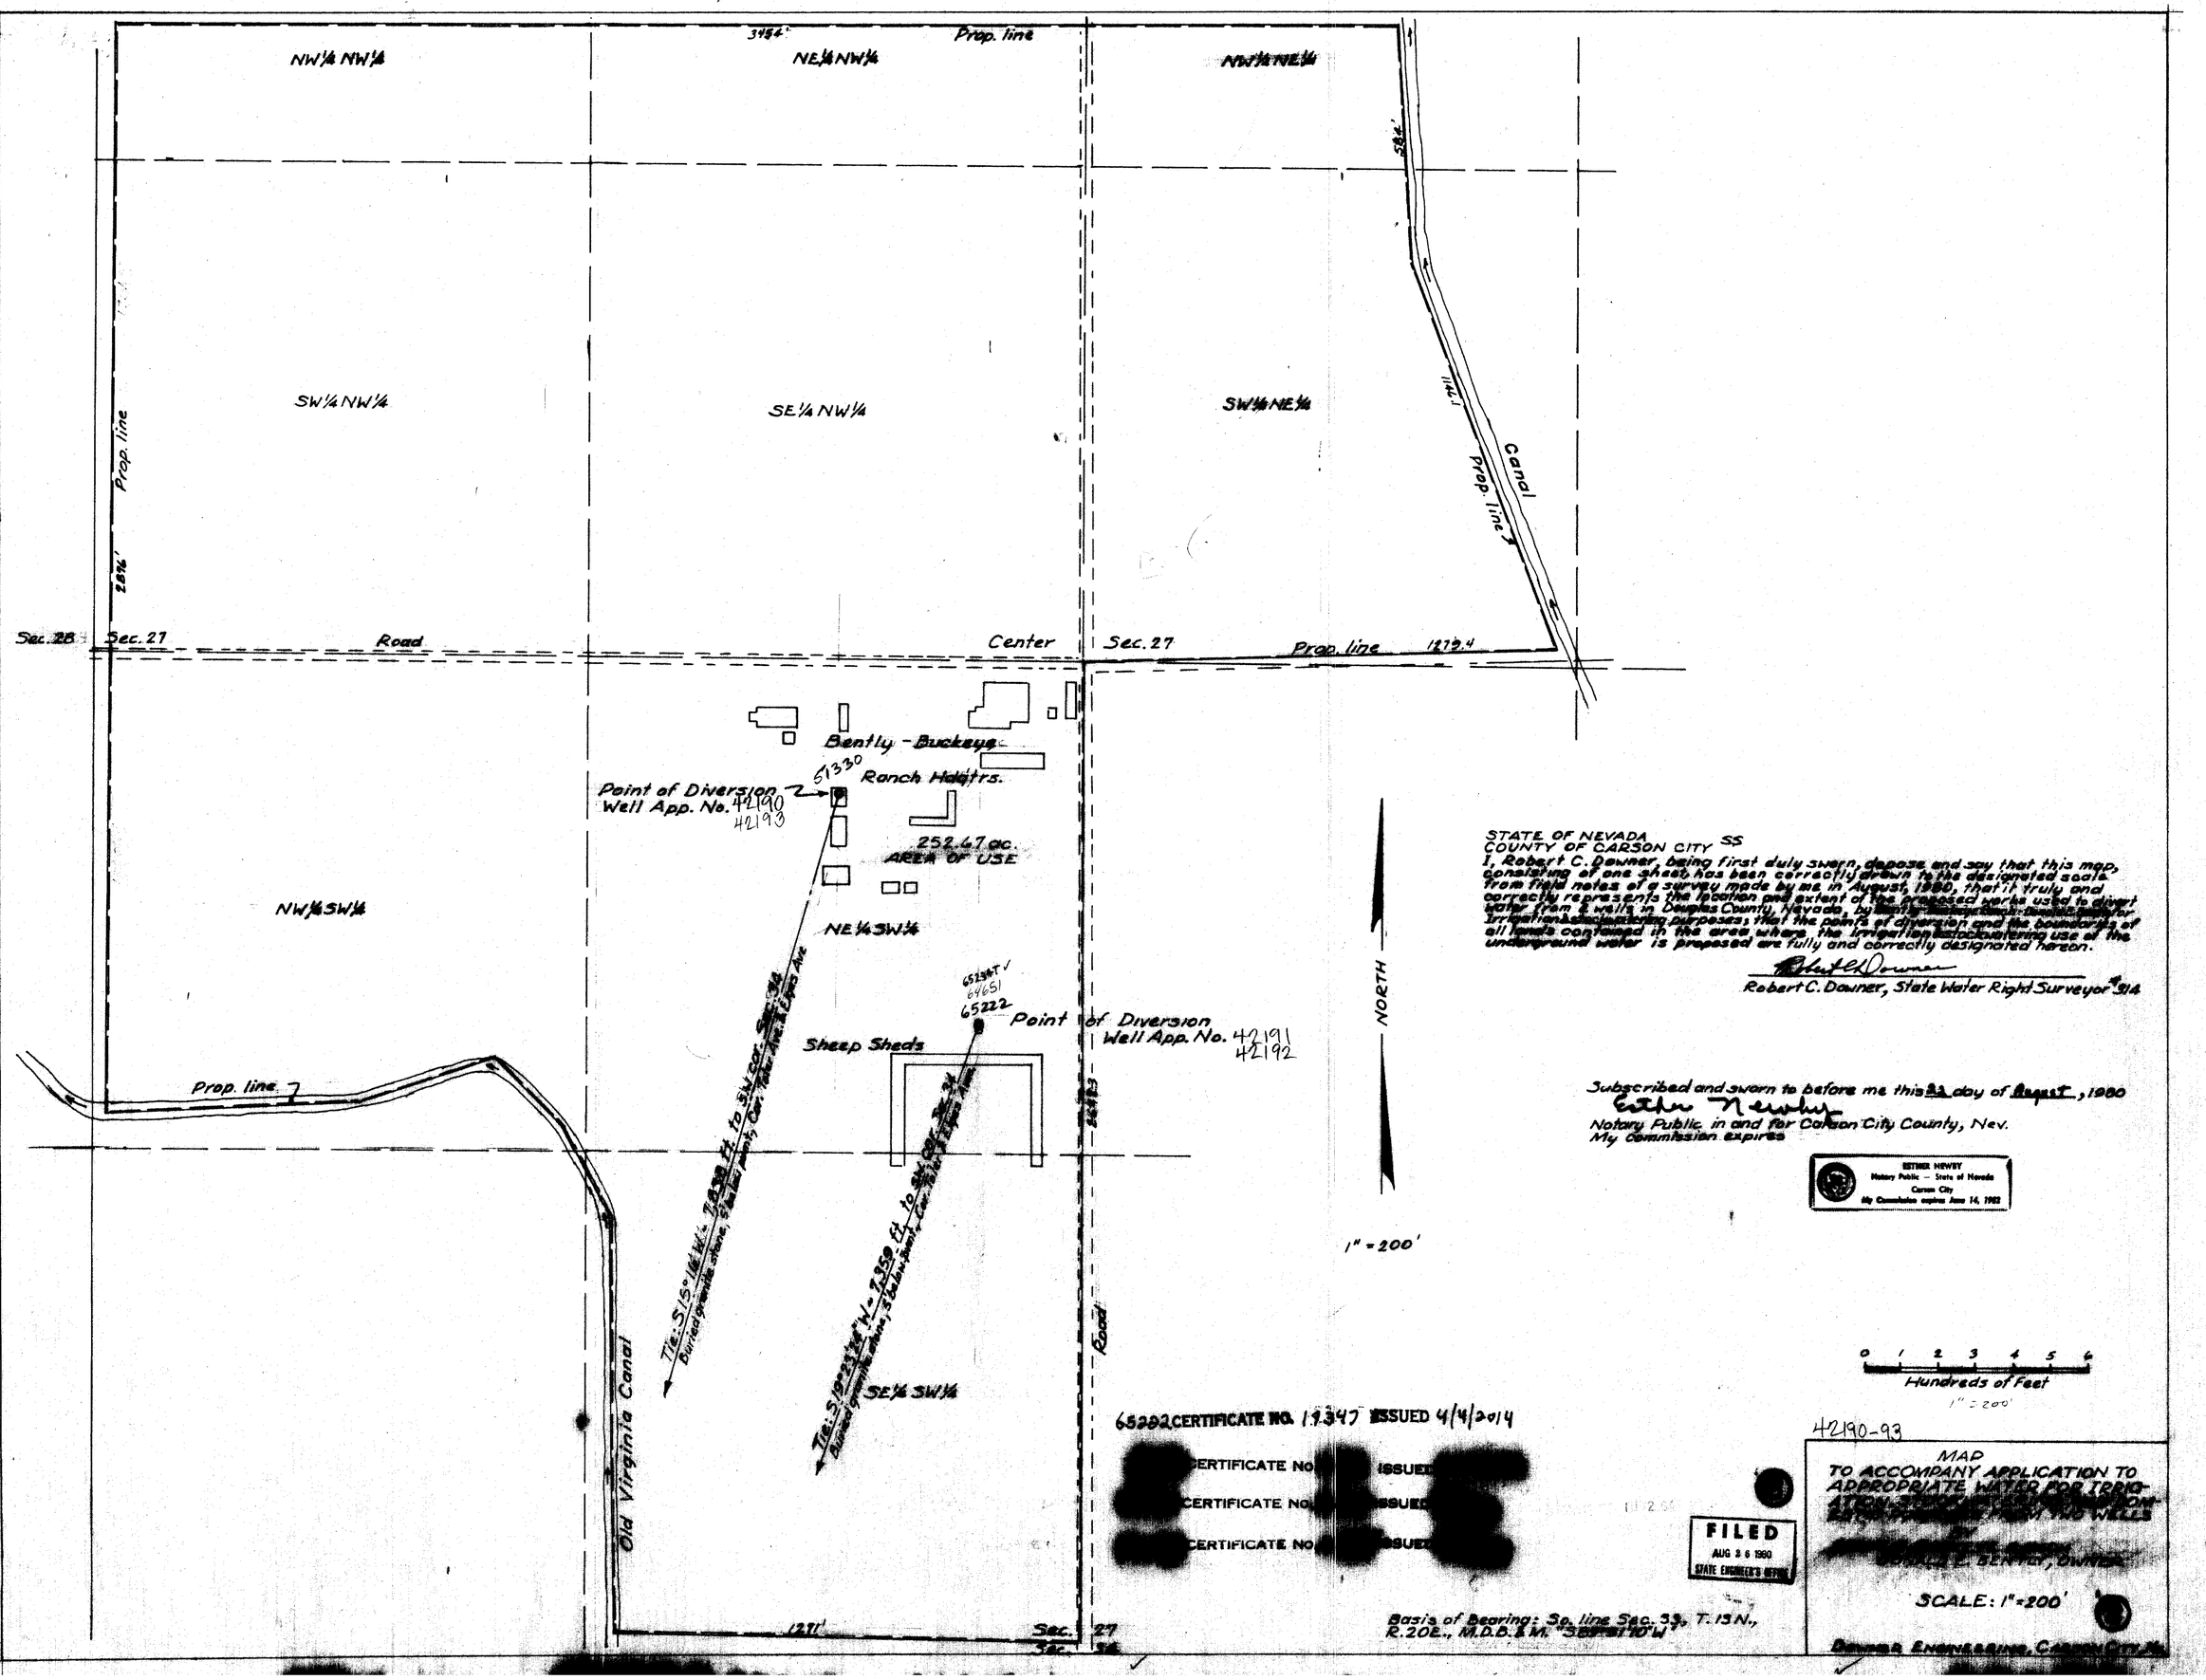

STATE OF NEVADA
COUNTY OF CARSON CITY SS

I, Robert C. Downer, being first duly sworn, depose and say that this map, consisting of one sheet has been correctly drawn to the designated scale from field notes of a survey made by me in August, 1980, that it truly and correctly represents the location and extent of the proposed works used to divert water from 2 wells in Douglas County, Nevada, by [illegible] for Irrigation & domestic purposes; that the points of diversion and the boundaries of all lands contained in the area where the irrigation & domestic use of the underground water is proposed are fully and correctly designated hereon.

Robert C. Downer, State Water Right Surveyor #314

Subscribed and sworn to before me this 22 day of August, 1980

Esther Newby

Notary Public in and for Carson City County, Nev.
My Commission expires

ESTHER NEWBY
Notary Public — State of Nevada
Carson City
My Commission expires June 14, 1982

DOWNER ENGINEERING, CARSON CITY, NV