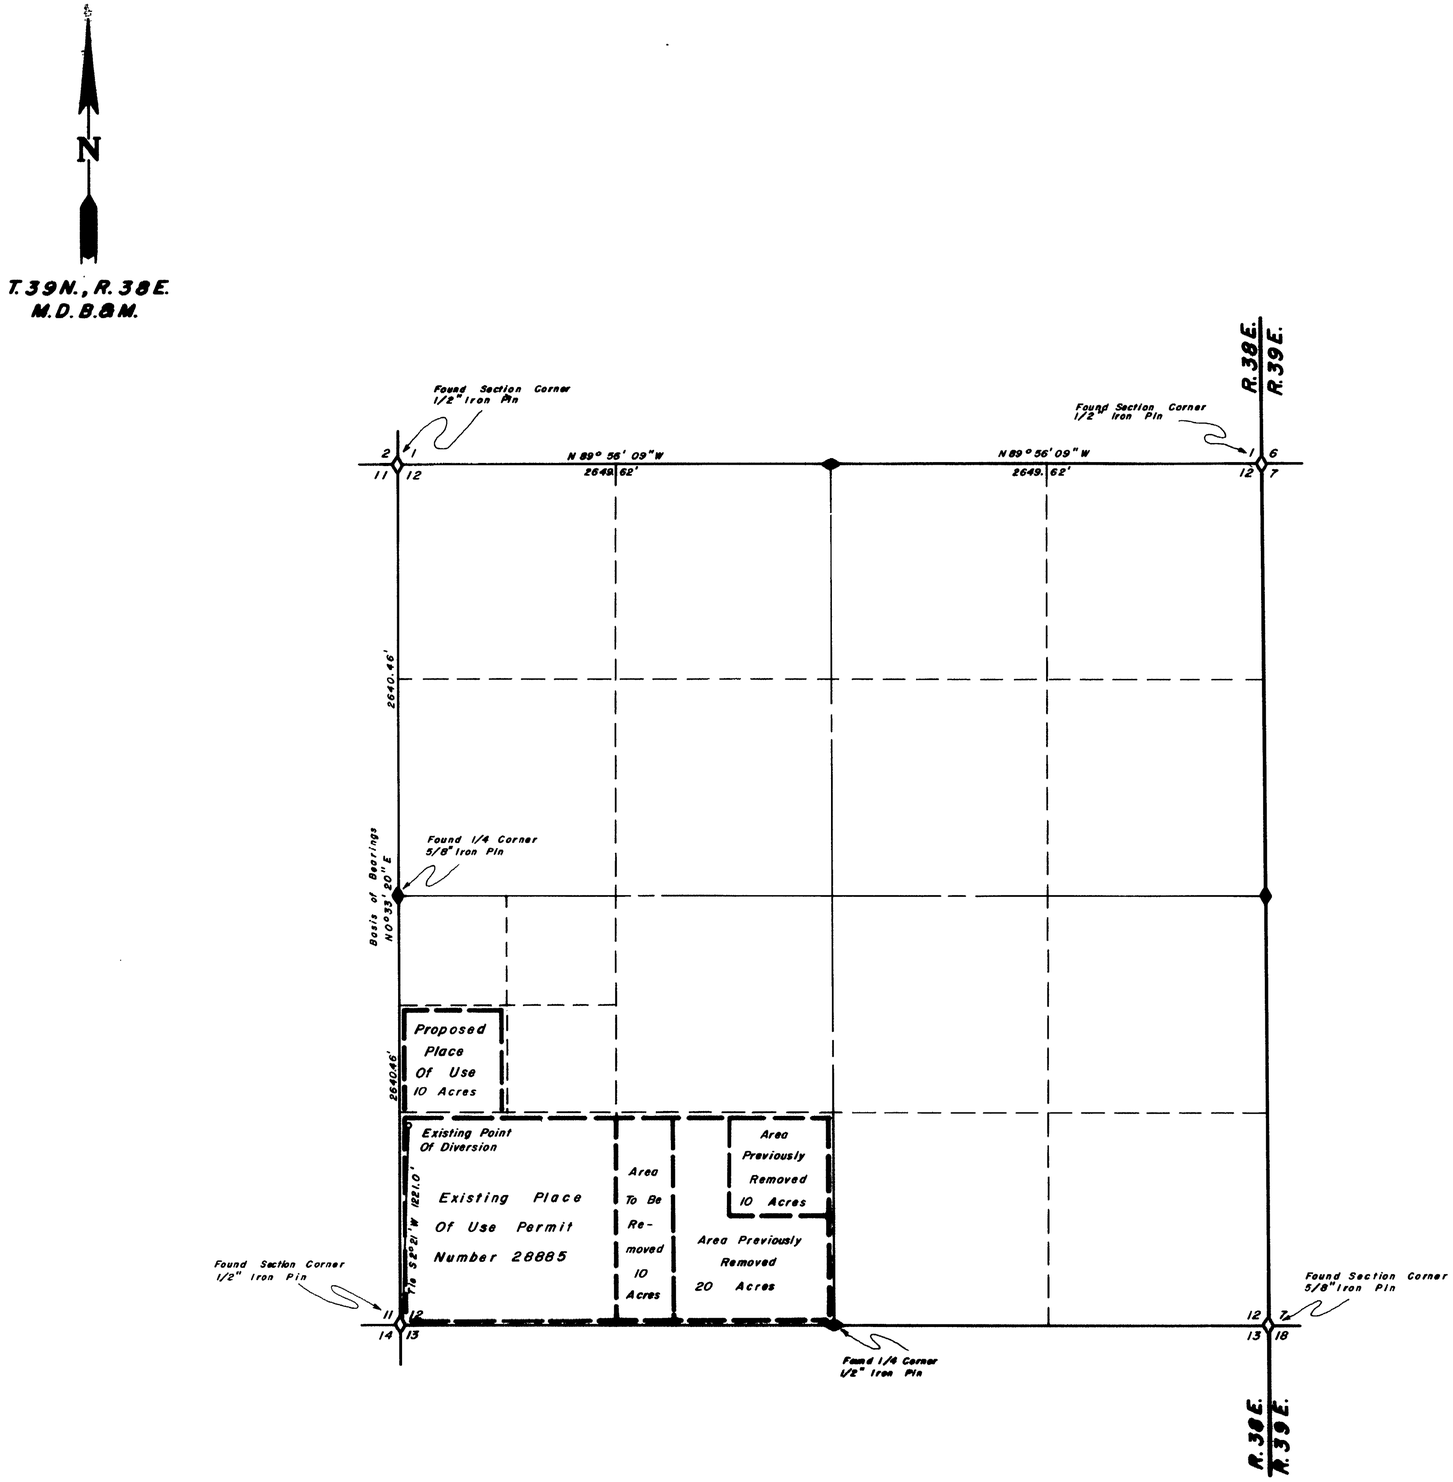

State of Nevada
County of Humboldt } S.S.

I, Robert N. Caldwell, being first duly sworn, depose and say that this map, consisting of one sheets, has been correctly drawn from field notes of a survey made by me during August, 1980, that it truly and correctly represents the location and extent of the works used to divert water from underground in Humboldt County by Harold B. & Rita A. Chapin for irrigation & domestic purposes, that the proposed point of diversion, the approximate location and size of the diverting channel, all reservoirs or basins, the locations and names of all other works which will cross or connect with the proposed works, and the boundary of all lands, showing by 40-acre subdivisions the areas proposed to be irrigated, are fully and correctly designated thereon.

Robert N. Caldwell
State Water Resources Surveyor, Nevada 468

Subscribed and sworn to before me this 25th day of August 1980.

Robert N. Caldwell
Notary

ROBERT N. CALDWELL
Nevada
County
My Commission expires Mar. 8, 1981

Scale 1" = 500'

500 0 500 1000 1500 2000

FILED
AUG 26 1980
STATE ENGINEER'S OFFICE

42194

AUG 26 PM 2 24

Desert Mountain Surveying Company
510 Melarkey Street
Winnemucca, Nevada 89445

Map To Accompany Application To Change The Place Of Use Of A Portion Of Permit No. 28885 By Harold B. & Rita A. Chapin For Irrigation & Domestic Purposes From Underground

Humboldt County