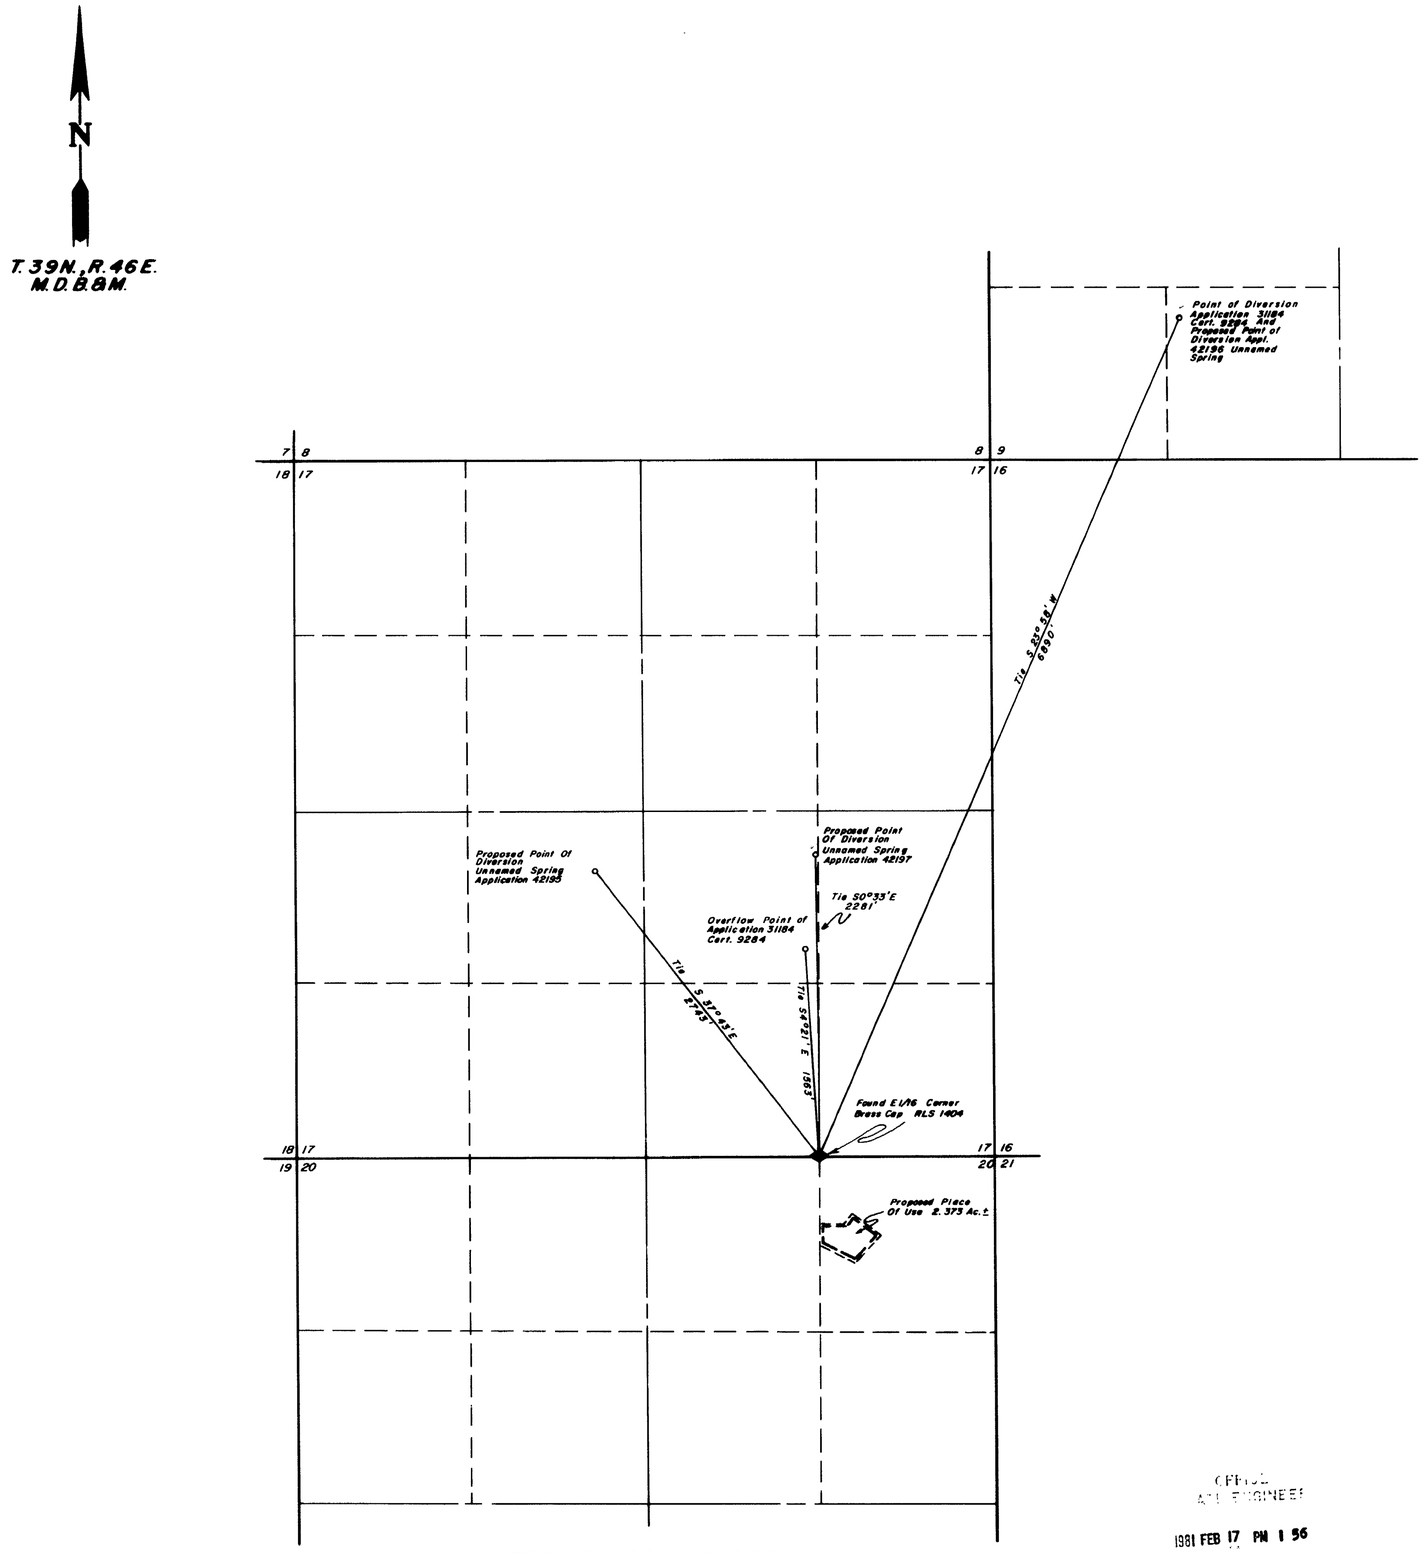

NOTES: Basis of Bearings Magnetic North Declination 18° E

State of Nevada
County of Humboldt } S.S.

I, John H. Milton III, being first duly sworn, depose and say that this map, consisting of one sheets, has been correctly drawn from field notes of a survey made by me during September, 1980, that it truly and correctly represents the location and extent of the works used to divert water from unnamed springs in Elko County by John J. & Betty Elges for irrigation and domestic purposes, that the proposed point of diversion, the approximate location and size of the diverting channel, all reservoirs or basins, the locations and names of all other works which will cross or connect with the proposed works, and the boundary of all lands, showing by 40-acre subdivisions the areas proposed to be irrigated, are fully and correctly designated thereon.

John H. Milton III 1980
State Water Right Surveyor No. 5271

Subscribed and sworn to before me this 7th day of November 1980.

Robyn L. Caldwell

ROBYN L. CALDWELL
Notary Public - State of Nevada
Humboldt County
My Commission expires Mar. 8, 1981

Scale 1" = 600'

600 0 600 1200 1800 2400

OFFICE
STATE ENGINEER
1981 FEB 17 PM 1 56

OFFICE
STATE ENGINEER
1980 NOV 12 PM 2 02

FILED
FEB 17 1981
STATE ENGINEER'S OFFICE

Desert Mountain Surveying Company
146 West Second Street
Winnemucca, Nevada 89445

Map To Accompany Applications To Appropriate Water From Unnamed Springs Under Applications No. 42195, 42196 And 42197
By
John J. & Betty Elges
For Irrigation & Domestic Purposes
Elko County Nevada

42195 42197 42196