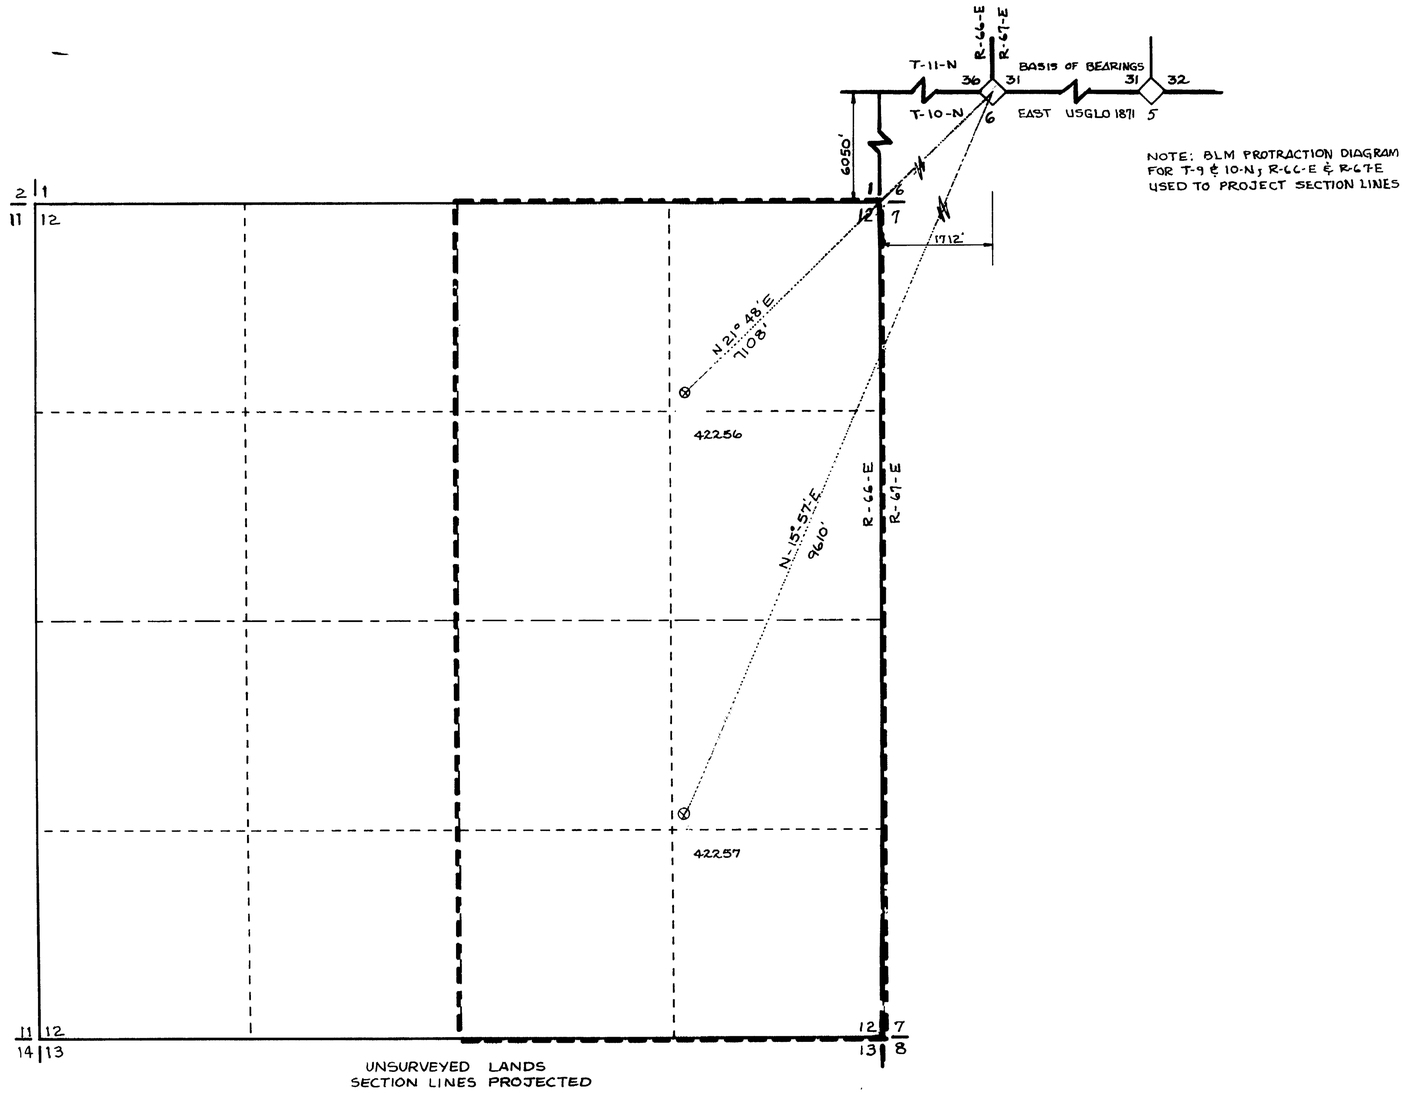

NOTE: BLM PROTRACTION DIAGRAM FOR T-9 & 10-N; R-66-E & R-67-E USED TO PROJECT SECTION LINES

SECTION 12 T-10-N R-66-E M.D.M.

STATE OF NEVADA
COUNTY OF CLARK } SS.

I, DAVID F. CAUSEY, Registered Professional Engineer and Land Surveyor, NEVADA Certificate No. 1811 and STATE WATER-RIGHT Surveyor, No. 494, as agent for CAUSEY ENGINEERING SERVICE, being first duly sworn, depose and say that this map, consisting of one sheet

has been correctly drawn to the designated scale from field notes of a survey made by me, (or under my supervision and direction), between the 10 day of December, 1980 and the 6 day of January, 1981; that it truly and correctly represents the proposed location and extent of the works used to divert water from underground, in White Pine County, by TOMAS CANUL for irrigation & domestic purposes. That the proposed point of diversion, the approximate location and size of the diverting channel, all reservoirs or basins, the location and names of all other works which will cross or connect with the proposed works, and the boundary of all lands, showing by 40-acre subdivisions the areas proposed to be served, are fully and correctly designated thereon.

David F. Causey

DAVID F. CAUSEY
State Water Right Surveyor No. 494

Subscribed and sworn to before me this 7 day of JANUARY, 1981.

Linda Sue Frank
Notary Public in and for said County and State

Notary Public-State of Nevada
CLARK COUNTY
Linda Sue Frank
My Appointment Expires

LEGEND

- Township line
- Section line
- Quarter-Section line
- Sixteenth-Section line
- Place of Use
- USBLM B/C 1966 Section Corner Fnd.
- Quarter Corner Fnd
- Monument Set, RLS 1811
- Rivers or Perpetual Streams
- Main Supply Ditches or Canals
- Secondary or Lateral Ditches
- Dams, Bridges
- Intersecting Ditches or Canals
- Traverse Lines
- Tie Lines
- Roads
- Fences
- Railroads
- Buildings
- WELL

REVISION	BY	DATE
COR. & BEARING REF.	JDH	3-5-81

SCALE 1" = 500'
0 250 500 1000 1500
Scale In Feet

FILED
MAR 1981
... JAN 28 AM 8 45
... PM 2 23

MAP TO ACCOMPANY APPLICATION APPROPRIATE WATER

FOR IRRIGATION AND DOMESTIC USE IN E ½ SECT. 12, T-10-N, R-66-E, M.D.M., WHITE PINE COUNTY, NEVADA.
BY TOMAS CANUL

CAUSEY ENGINEERING SERVICE
P.O. BOX 14846 Las Vegas, Nevada 89114.
Phone 702-871-6306

Job No. 7834-1-14 | 42256 | 42257

42257 42256