State of Nevada }
County of Washoe } ss

I, Charles B. Seifers, being first duly sworn, deposes and says that this map, consisting of one sheet, has been correctly drawn to the designated scale from records on file with the Division of Water Resources of Nevada filed under map numbered 40501 and others, and from field notes of a survey made under my supervision and direction from the 19th day of May, 1979 to the 13th day of April, 1981; that it truly and correctly represents the existing and proposed locations and extent of works used and to be used, to divert water from an underground source as well as the location of the Truckee River, Lagomarsino-Murphy Ditch and some of the roads in Storey County, Nevada; that the diversion and use is to be by Joseph Conforte for quasi-municipal and domestic purposes and that the existing and proposed place and manner of use are fully and correctly designated thereon.

Charles B. Seifers
Water Rights Surveyor No. 532

Subscribed and sworn to before me on this 27th day of April, 1981.

Susan R. Zancanella
Notary Public

SUSAN R ZANCANELLA
State of Nevada
Washoe County
My Commission Expires: July 22, 1983

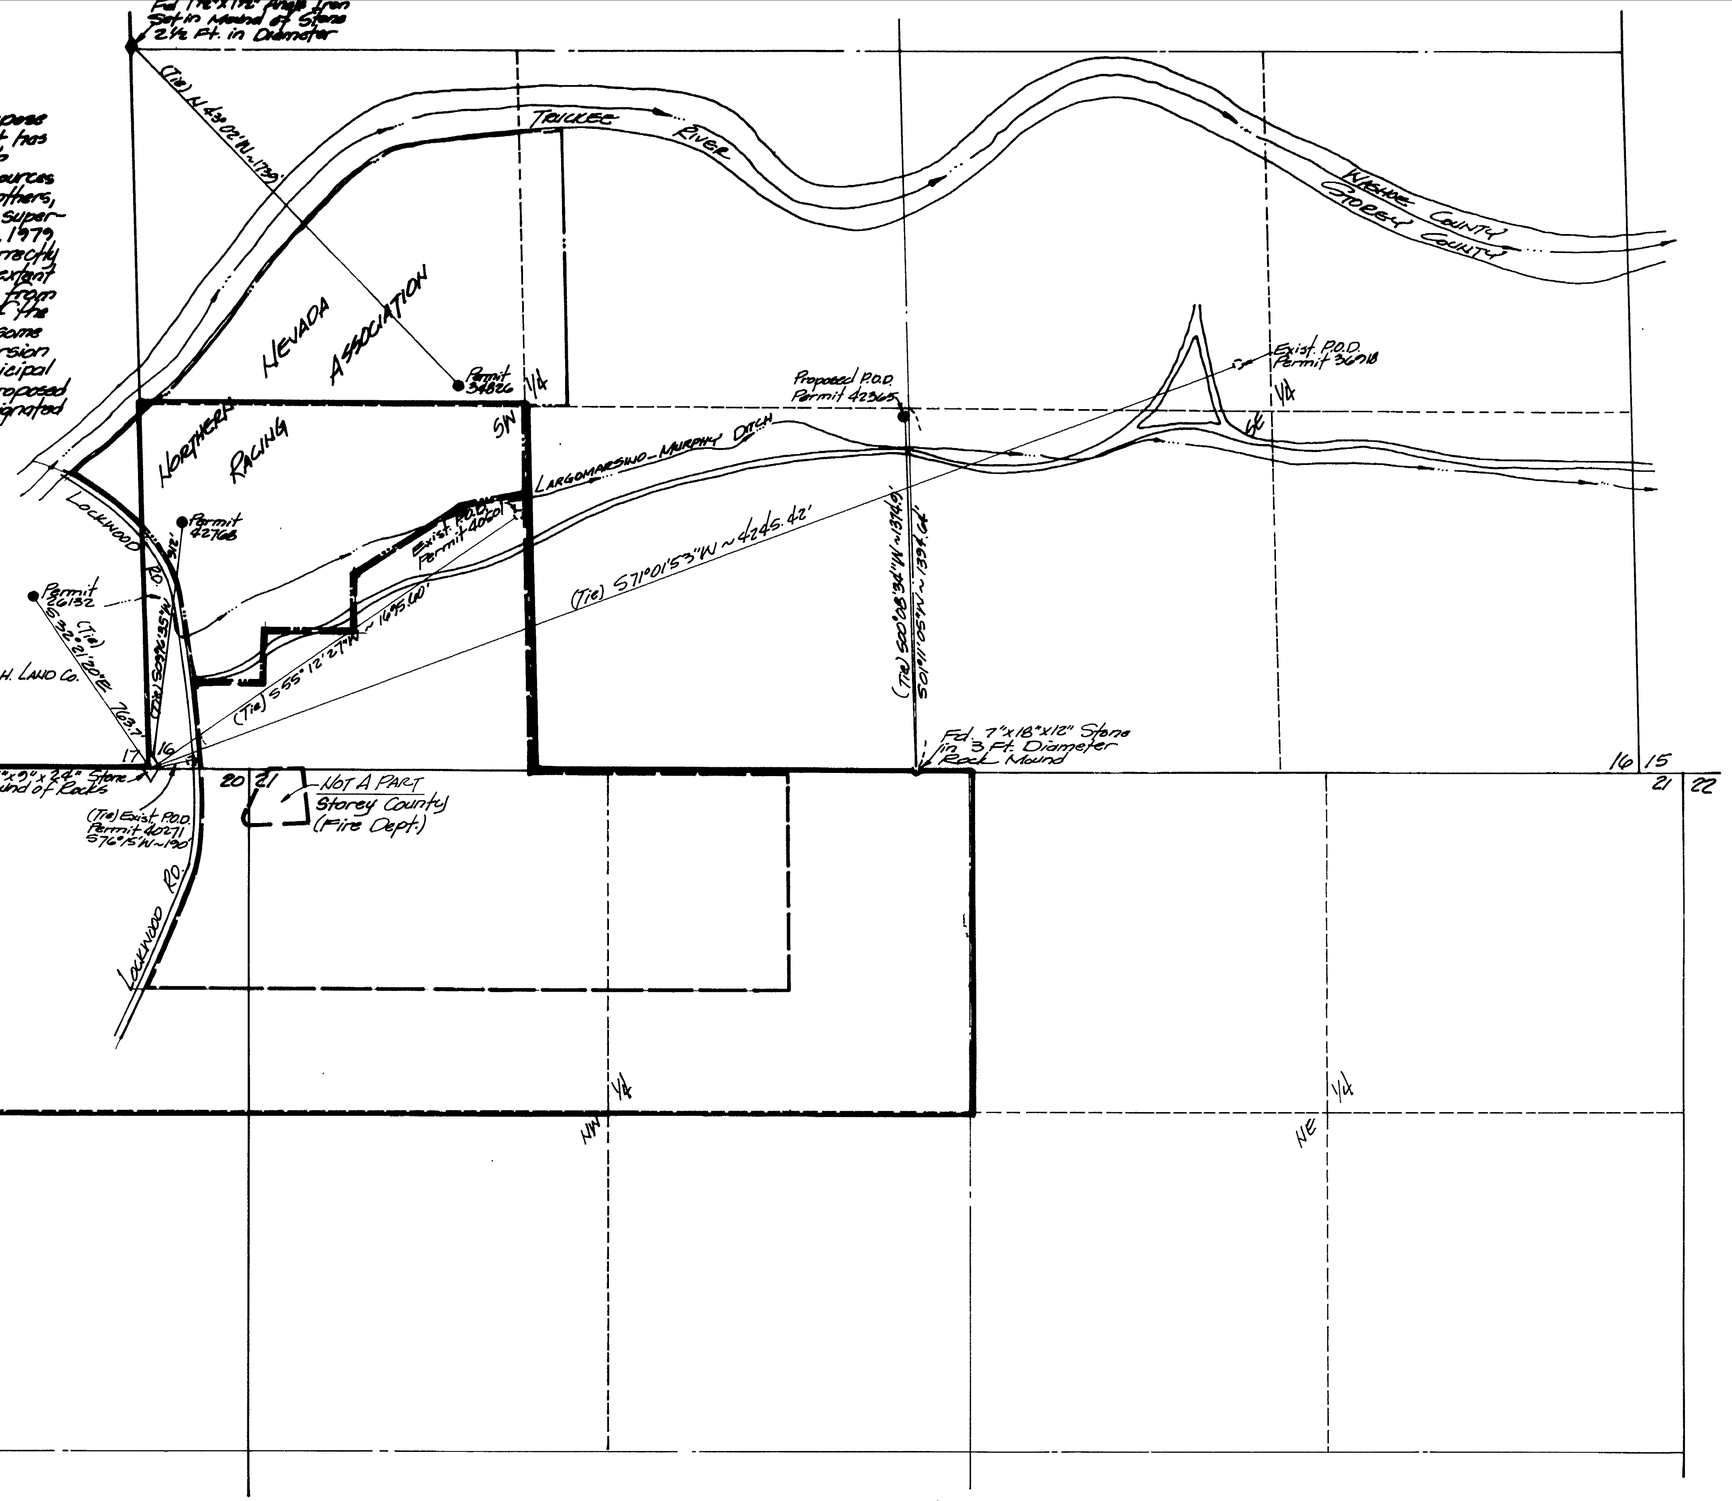

Place of Use

Por. SW 1/4 SW 1/4, Section 16
Por. NE 1/4 NE 1/4, Section 20
Por. N 1/2 NW 1/4, Section 21
T19N, R21E, M.D.B.&M.

Legend

Existing Place of Use
Proposed Place of Use

Basis of Bearings

Record of Survey filed with Storey County Official Records June 16, 1978 under File #42094; South line of the SW 1/4, Section 16, T19N, R21E, M.D.B.&M. (i.e. N87°36'31"W)

300 150 0 300 600 900
Scale: 1" = 300'

FILED
APR 28 1981
STATE ENGINEER'S OFFICE

MAP TO ACCOMPANY APPLICATIONS
TO CHANGE THE POINTS OF DIVERSION
AND PLACE OF USE OF PERMITS 36918, 40501 AND 40271
FOR QUASI-MUNICIPAL AND DOMESTIC PURPOSES
BY JOSEPH CONFORTE
FROM UNDERGROUND SOURCE
IN STOREY COUNTY, NEVADA

THE SPINK CORPORATION
ENGINEERS PLANNERS SURVEYORS
625 MARGRAVE DR. RENO, NEVADA 89502

42365