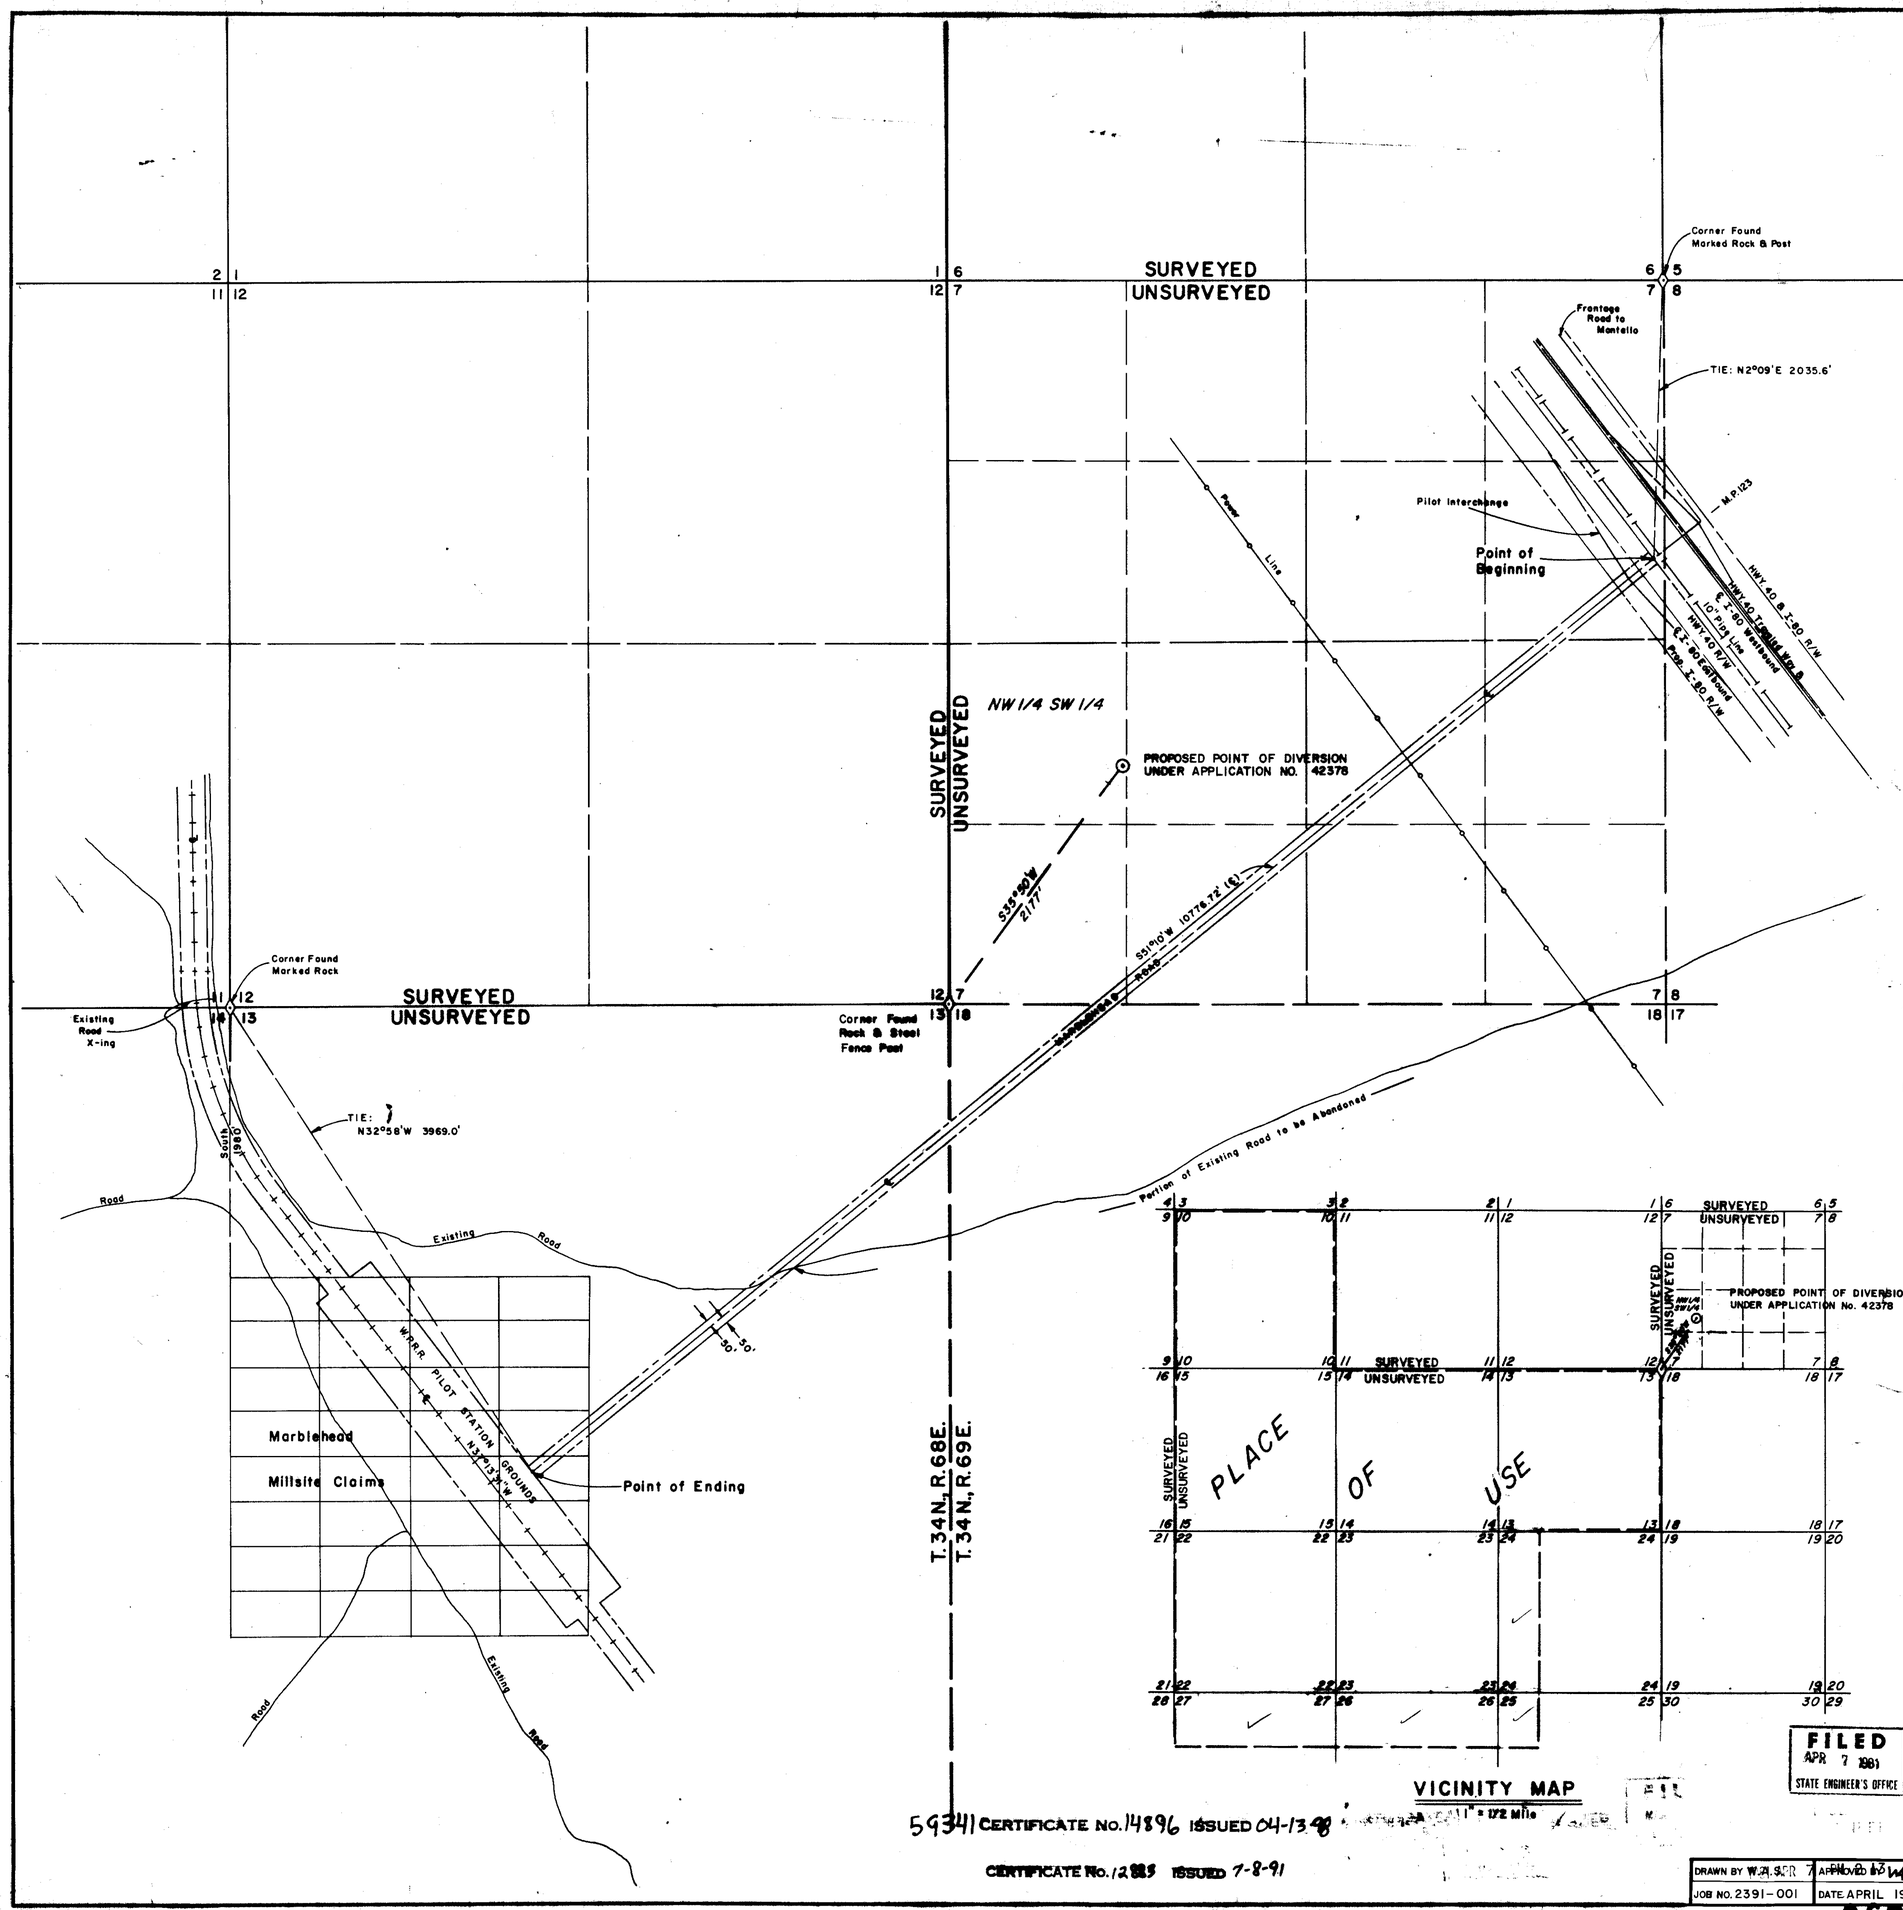

STATE OF NEVADA }
COUNTY OF ELKO } ss.

I, William A. Nisbet, being first duly sworn, depose and say that this map, consisting of one sheet, has been correctly drawn to the designated scale from field notes of a survey, made under my supervision and direction, on the 27 day of March, 1981; that it truly and correctly represents the proposed location and extent of the works used to divert water from an UNDERGROUND SOURCE in ELKO COUNTY by MARBLEHEAD LIME COMPANY for MINING, MILLING & DOMESTIC PURPOSES. That the proposed points of diversion, the approximate location and size of the diverting channel, all reservoirs or basins, the location and names of all other works which will cross or connect with the proposed works, and the boundary of all lands, showing by 40-acre subdivisions the areas proposed to be irrigated, are fully and correctly designated thereon.

William A. Nisbet
STATE WATER RIGHT SURVEYOR NO. 448

REGISTERED LAND SURVEYOR - STATE OF NEVADA
WILLIAM A. NISBET
3805

Subscribed and sworn to before me this 3rd day of April, 1981
Notary Public in and for Elko County, Nevada.

LEONA BERNADOT
Notary Public - State of Nevada
Elko County, Nevada
Commission expires May 2, 1982

BASIS OF BEARINGS: 42378 - Magnetic North Declination of 17½° E.

N

T. 34N., R. 68 & 69E.
M.D.B. & M.

0 600' 1200' 1800' 2400' 3000'
SCALE 1" = 600'

42378

FILED
APR 7 1981
STATE ENGINEER'S OFFICE

59341 CERTIFICATE No. 14896 ISSUED 04-13-98

CERTIFICATE No. 12883 ISSUED 7-8-91

MAP
TO ACCOMPANY APPLICATION TO APPROPRIATE WATER
FOR
MINING, MILLING, & DOMESTIC PURPOSES
BY
MARBLEHEAD LIME COMPANY
FROM
UNDERGROUND SOURCES

DRAWN BY W.A.S.	APPROVED BY	CHILTON ENGINEERING	W81010
JOB NO. 2391-001	DATE APRIL 1981		

86853 59341 42378