T. 35 N., R. 37 E., M.D.B.&M.

Basis of Bearings - B.L.M. Resurvey

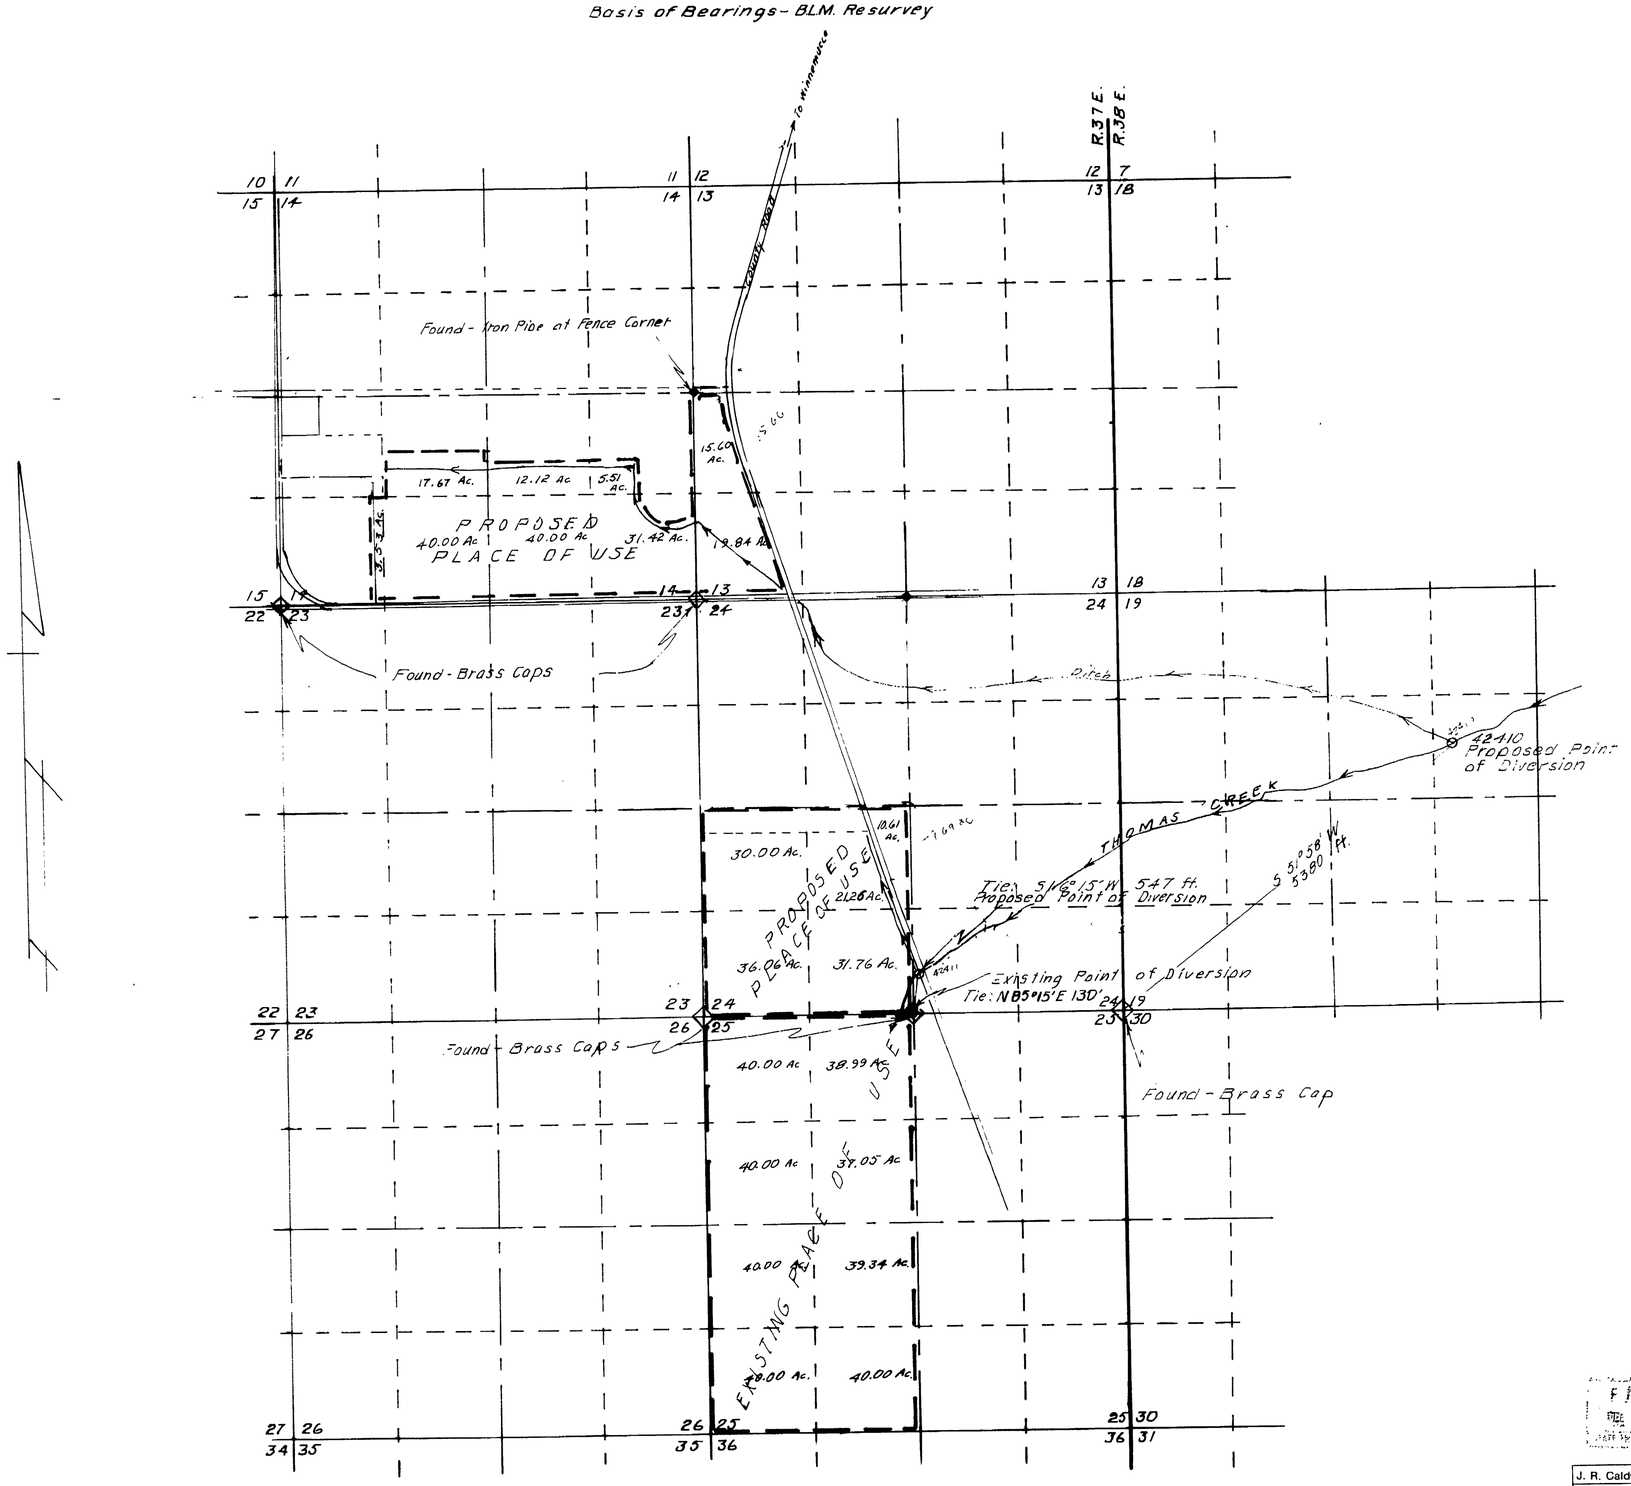

Section	Subdivision	Township	Range	Acres	Culture
25	NW¼ NW¼	35N	37E	40.00	
"	NE¼ NW¼	"	"	38.99	
"	SE¼ NW¼	"	"	37.05	
"	SW¼ NW¼	"	"	40.00	
"	NW¼ SW¼	"	"	40.00	
"	NE¼ SW¼	"	"	39.34	
"	SE¼ SW¼	"	"	40.00	
"	SW¼ SW¼	"	"	40.00	
	Total			315.38	
24	NW¼ SW¼	"	"	30.00	
"	NE¼ SW¼	"	"	31.87	
"	SE¼ SW¼	"	"	31.76	
"	SW¼ SW¼	"	"	36.06	
	Total			129.69	
1A	NE¼ SW¼	"	"	17.67	
"	SE¼ SW¼	"	"	40.00	
"	SW¼ SW¼	"	"	3.53	
"	NW¼ SE¼	"	"	12.12	
"	NE¼ SE¼	"	"	5.51	
"	SE¼ SE¼	"	"	31.42	
"	SW¼ SE¼	"	"	40.00	
13	NW¼ SW¼	"	"	15.60	
"	SW¼ SW¼	"	"	19.84	
	Total			185.69	

STATE OF NEVADA
COUNTY OF HUMBOLDT } SS

I, J. R. Caldwell being first duly sworn, depose and say that this map consisting of ____ sheets, has been correctly drawn to the designated scale from field notes of a survey made by me, (or under my supervision and direction) [illegible], that it truly and correctly represents the proposed location and extent of the works used to divert water from [illegible] (AKA SANTA ROSA) in HUMBOLDT County, by ETHER W. WESTMORELAND for IRRIGATION.

That the proposed point of diversion, the location and size of the diverting channel, all reservoirs and basins, location and description of all measuring devices and the boundary of all lands SHOWING BY 40-ACRE SUBDIVISIONS THE LANDS TO BE IRRIGATED

and the location and names of all other works or streams which are crossed by or connected with said works are fully and correctly designated thereon.

J. R. Caldwell
State Water Right Surveyor No. 276

Subscribed and sworn to before me this 28th day of [illegible] 19[illegible]
[illegible]

Scale 1" = 1000'

1000 0 1000 2000 3000 4000

FILED
[illegible]

J. R. Caldwell		
Winnemucca, Nevada		
Job No. ____	By	Date
Survey		
Calculations		
Drawing		
Checked		
Corrections	J.R.C.	2/12/81

'81 FEB 13 PM 2 07

MAP TO ACCOMPANY

APPLICATION TO CHANGE THE POINT OF DIVERSION & PLACE OF USE

FOR IRRIGATION

BY ETHER W. WESTMORELAND

FROM THOMAS CREEK (AKA SANTA ROSA)

IN HUMBOLDT COUNTY, NEVADA

42411 42410