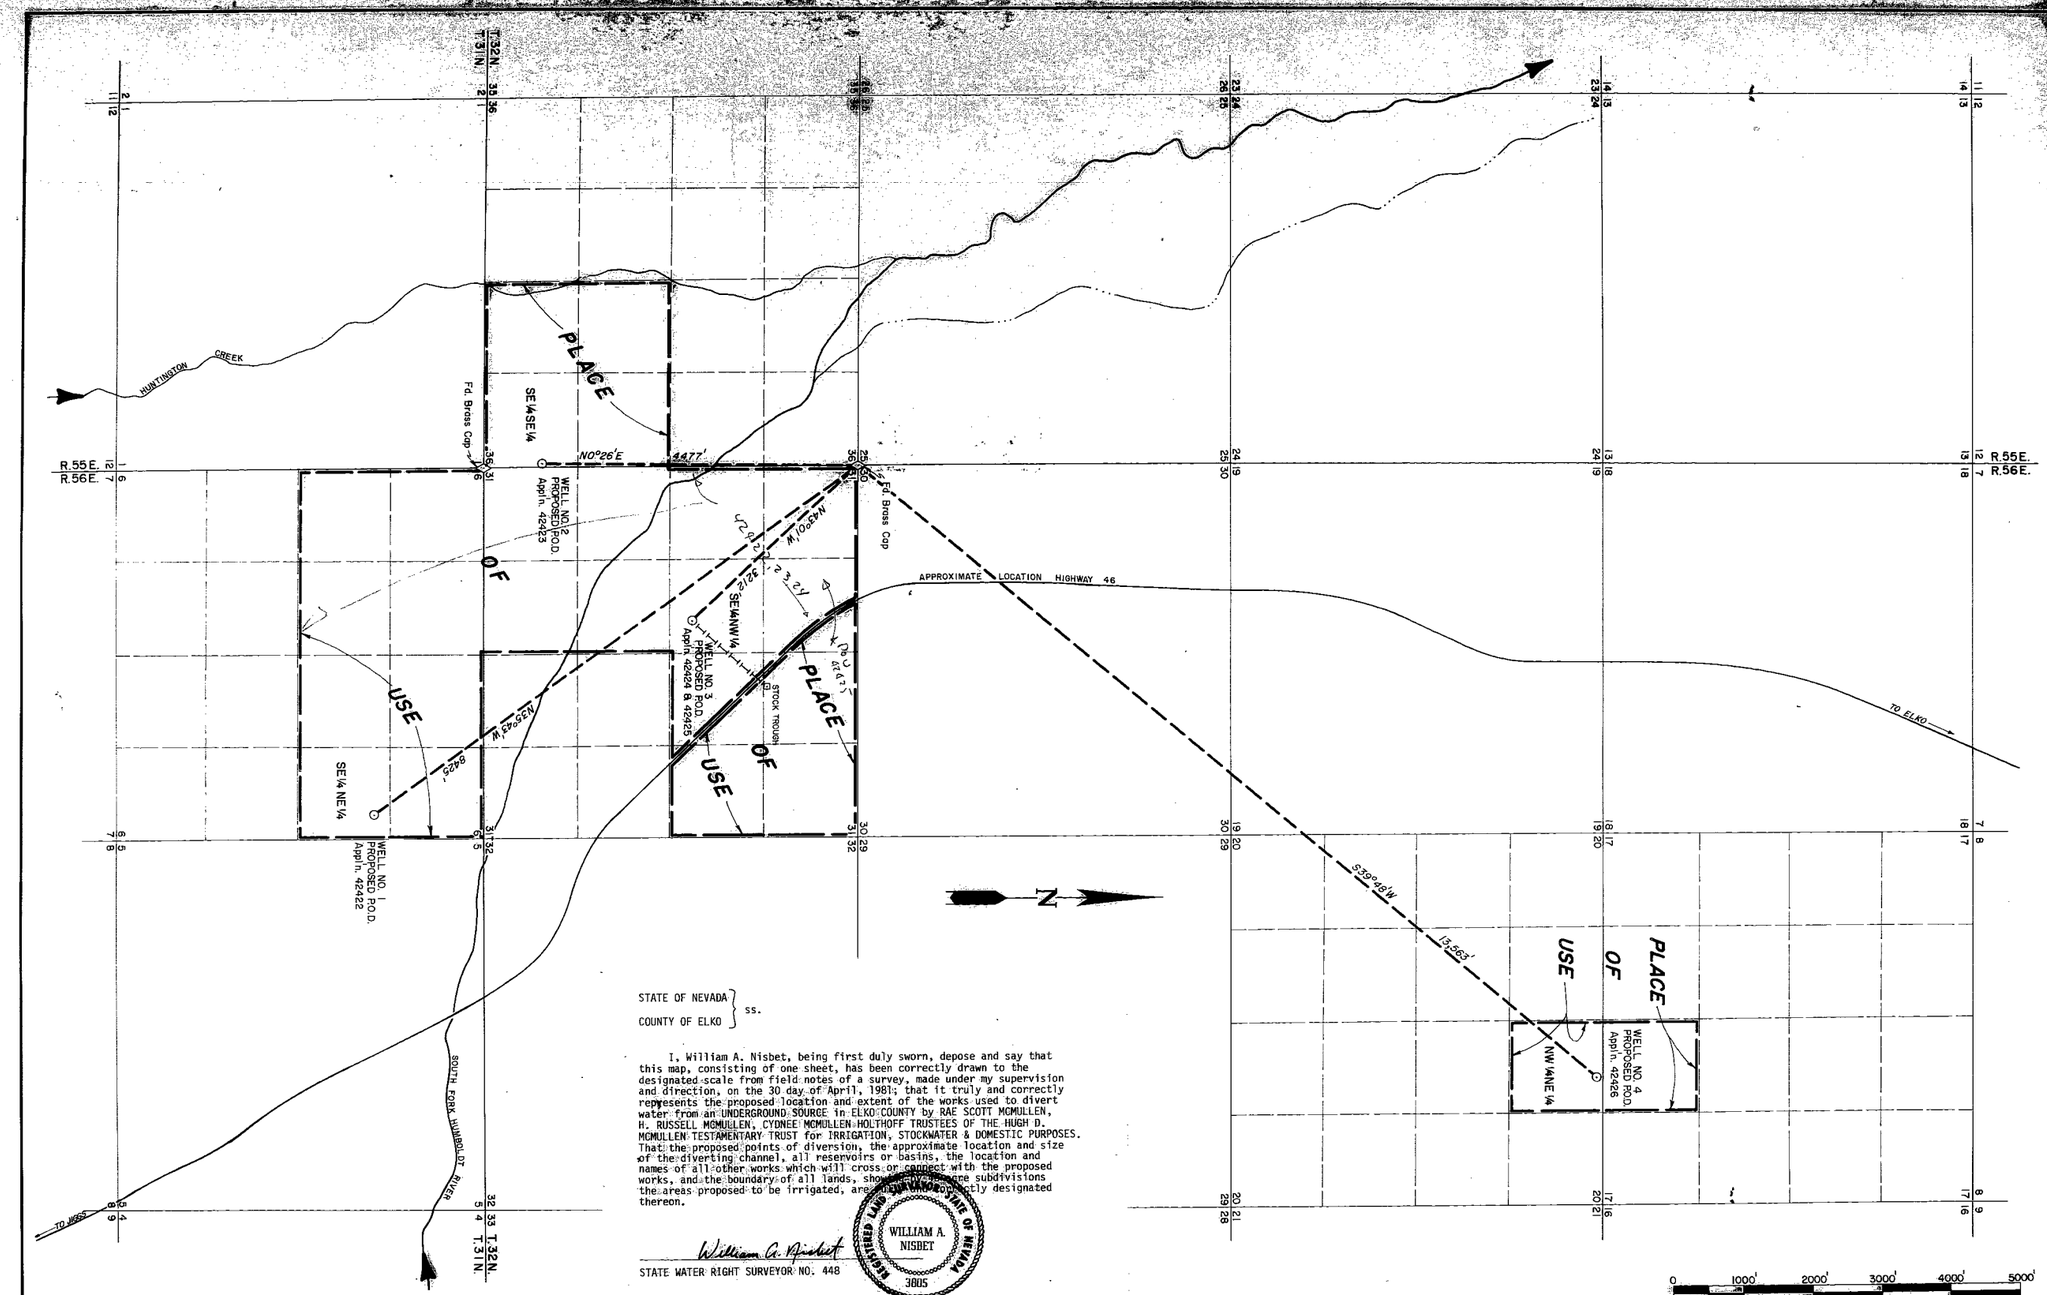

STATE OF NEVADA }
COUNTY OF ELKO } ss.

I, William A. Nisbet, being first duly sworn, depose and say that this map, consisting of one sheet, has been correctly drawn to the designated scale from field notes of a survey, made under my supervision and direction, on the 30 day of April, 1981; that it truly and correctly represents the proposed location and extent of the works used to divert water from an UNDERGROUND SOURCE in ELKO COUNTY by RAE SCOTT MCMULLEN, H. RUSSELL MCMULLEN, CYDNEE MCMULLEN HOLTHOFF TRUSTEES OF THE HUGH D. MCMULLEN TESTAMENTARY TRUST for IRRIGATION, STOCKWATER & DOMESTIC PURPOSES. That the proposed points of diversion, the approximate location and size of the diverting channel, all reservoirs or basins, the location and names of all other works which will cross or connect with the proposed works, and the boundary of all lands, showing by the are subdivisions the areas proposed to be irrigated, are [illegible] correctly designated thereon.

William A. Nisbet
STATE WATER RIGHT SURVEYOR NO. 448

REGISTERED LAND SURVEYOR STATE OF NEVADA
WILLIAM A. NISBET
3805

Subscribed and sworn to before me this 7th day of May, 1981.
Notary Public in and for Elko County, Nevada.

Leora Bernadot
LEORA BERNADOT
Notary Public - State of Nevada
Elko County, Nevada
Commission expires May 2, 1982

BASIS OF BEARINGS: East Line of Section 36, T. 32 N., R. 55 E., M.D.M., as per G.L.O. Survey Plat Approved February 20, 1897.

RECEIVED
MAY 8 1981
STATE ENGINEER'S OFFICE
ELKO OFFICE

42422-24

1981 MAY 12 AM 10 16

42425 CERTIFICATE No. 11120 ISSUED 2/7/85
42426 CERTIFICATE No. 11121 ISSUED 2/7/85

FILED
MAY 12 1981
STATE ENGINEER'S OFFICE

NO.	BY	DATE	DESCRIPTION	CHK'D	APP'D
			REVISIONS		

DRAWN BY: P.N. | APPROVED BY: [illegible]
JOB NO. 2024-002 | DATE: 5/81

MAP
TO ACCOMPANY APPLICATION TO APPROPRIATE WATER
FOR
IRRIGATION, STOCKWATER & DOMESTIC PURPOSES
BY
RAE SCOTT McMULLEN, H. RUSSELL McMULLEN, CYDNEE McMULLEN HOLTHOFF, TRUSTEES OF THE HUGH D. McMULLEN TESTAMENTARY TRUST
FROM
UNDERGROUND SOURCES

CHILTON ENGINEERING
421 COURT STREET ELKO, NEVADA
W81013

42426 42425 42424 42423 42422