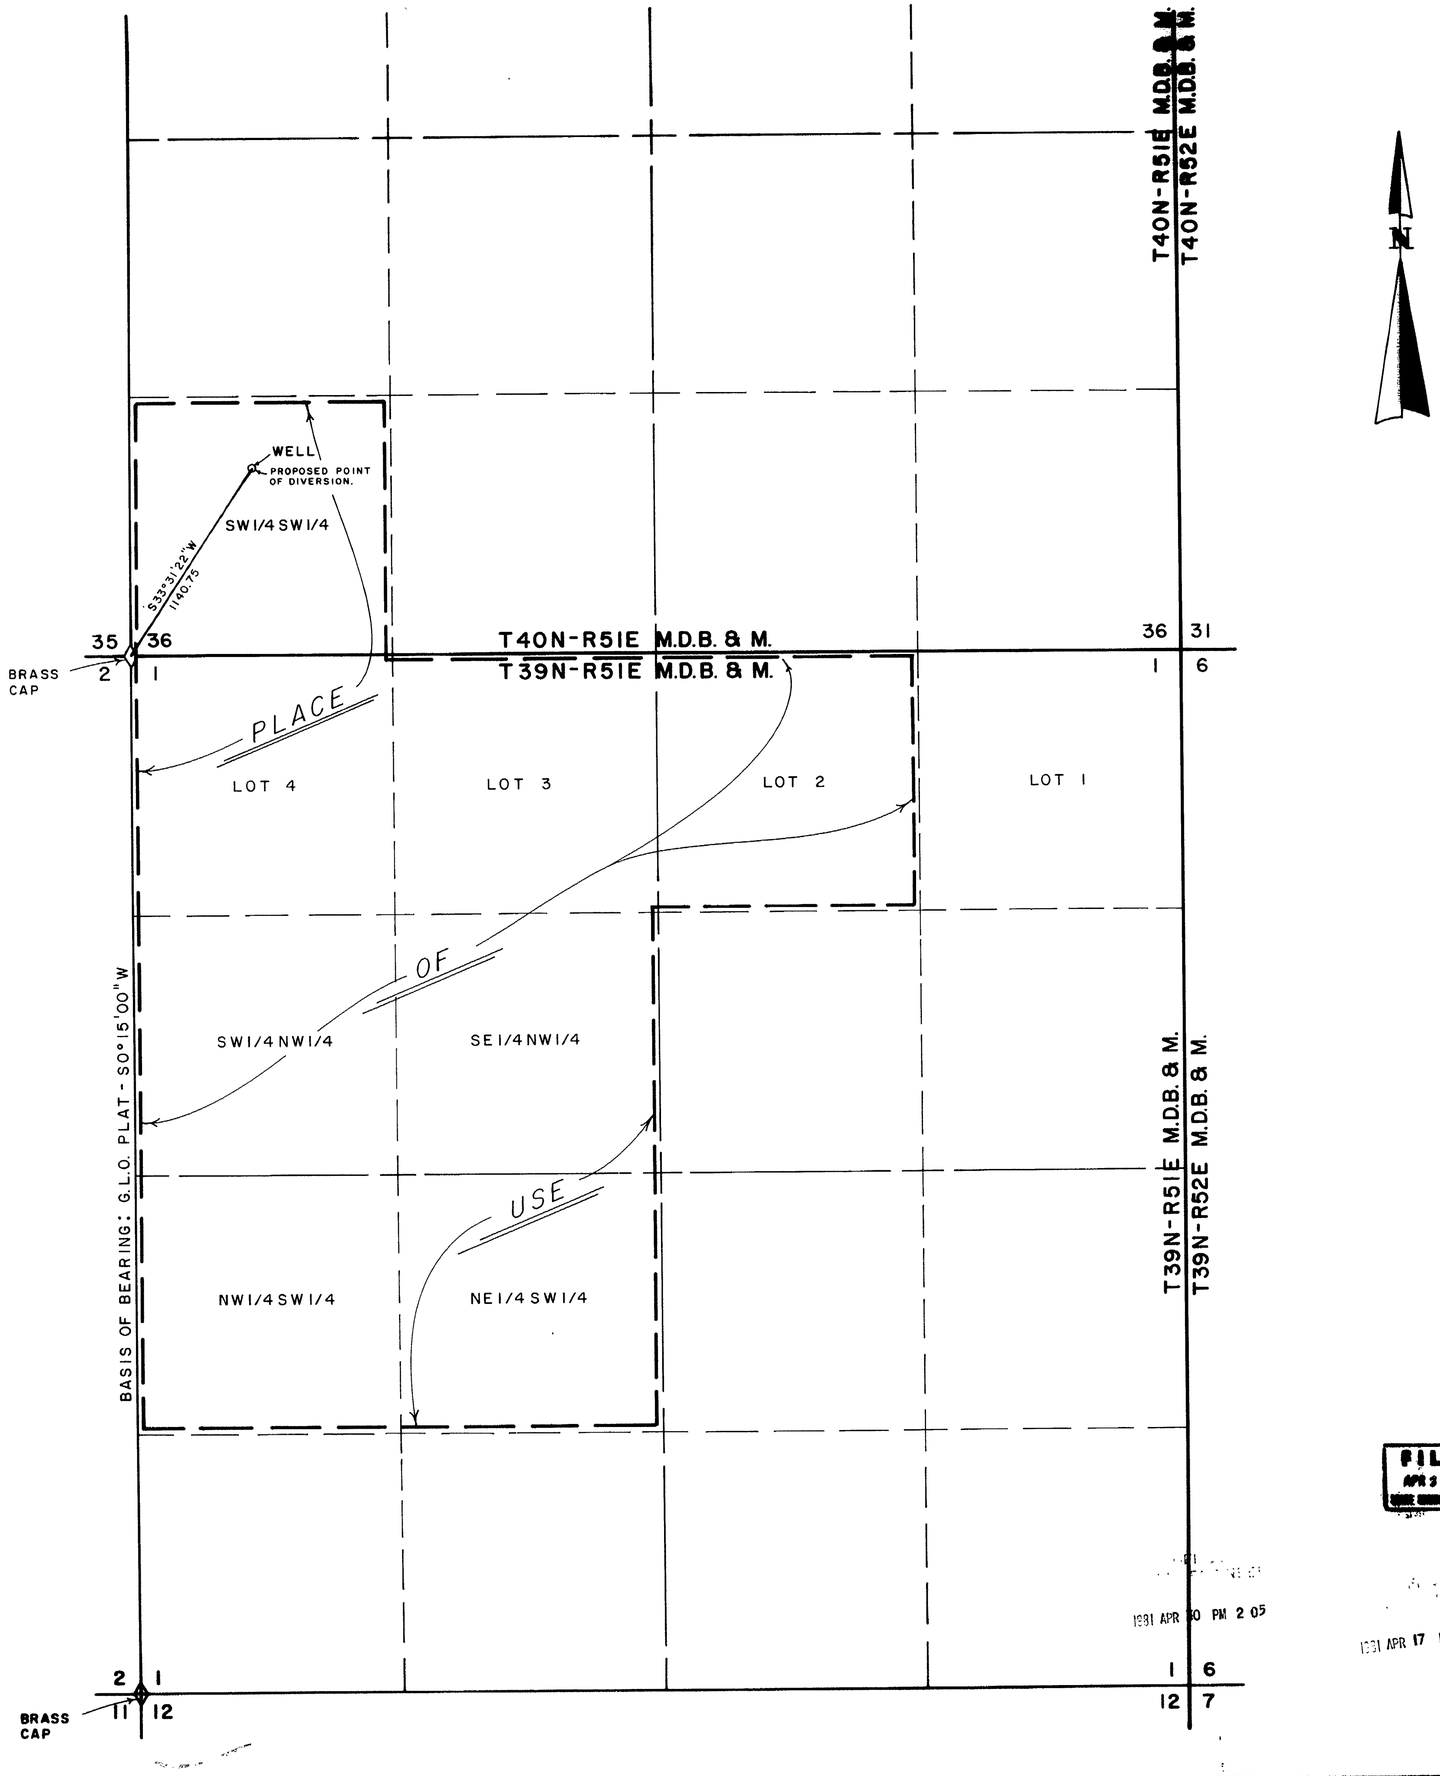

STATE OF NEVADA
COUNTY OF ELKO } S.S.

I, Alan S. Boyack, being first duly sworn, depose and say that this map, consisting of one sheet, has been correctly drawn to the designated scale from field notes of a survey made under my supervision and direction, between the 2nd day of April , and the 3rd day of April ,1981; that it truly and correctly represents the proposed location and extent of the works used to divert water from underground in Elko County, by Sam W. Mori for irrigation & domestic purposes. That the proposed point of diversion, the approximate location and size of the diverting channel, all reservoirs or basins, the location and names of all other works which will cross or connect with the proposed works, and the boundary of all lands, showing by 40-acre subdivision, are fully and correctly designated thereon.

Alan S. Boyack
State Water Right Surveyor No. 358

Subscribed and Sworn to before me this 15th day of April, 1981.

Linda L. Reynolds
Notary Public in and for Elko County, Nevada

SCALE: 1" = 400'

0 200 400 800 1200 1600 2000

FILED
APR 30 1981
STATE ENGINEER'S OFFICE

1981 APR 30 PM 2 05

1981 APR 17 PM 2 16

42434

MAP

TO ACCOMPANY APPLICATION TO APPROPRIATE WATER FOR IRRIGATION & DOMESTIC

BY

SAM W. MORI

FROM AN UNDERGROUND SOURCE

BOYACK SURVEYING ELKO, NEVADA W-81008

42436