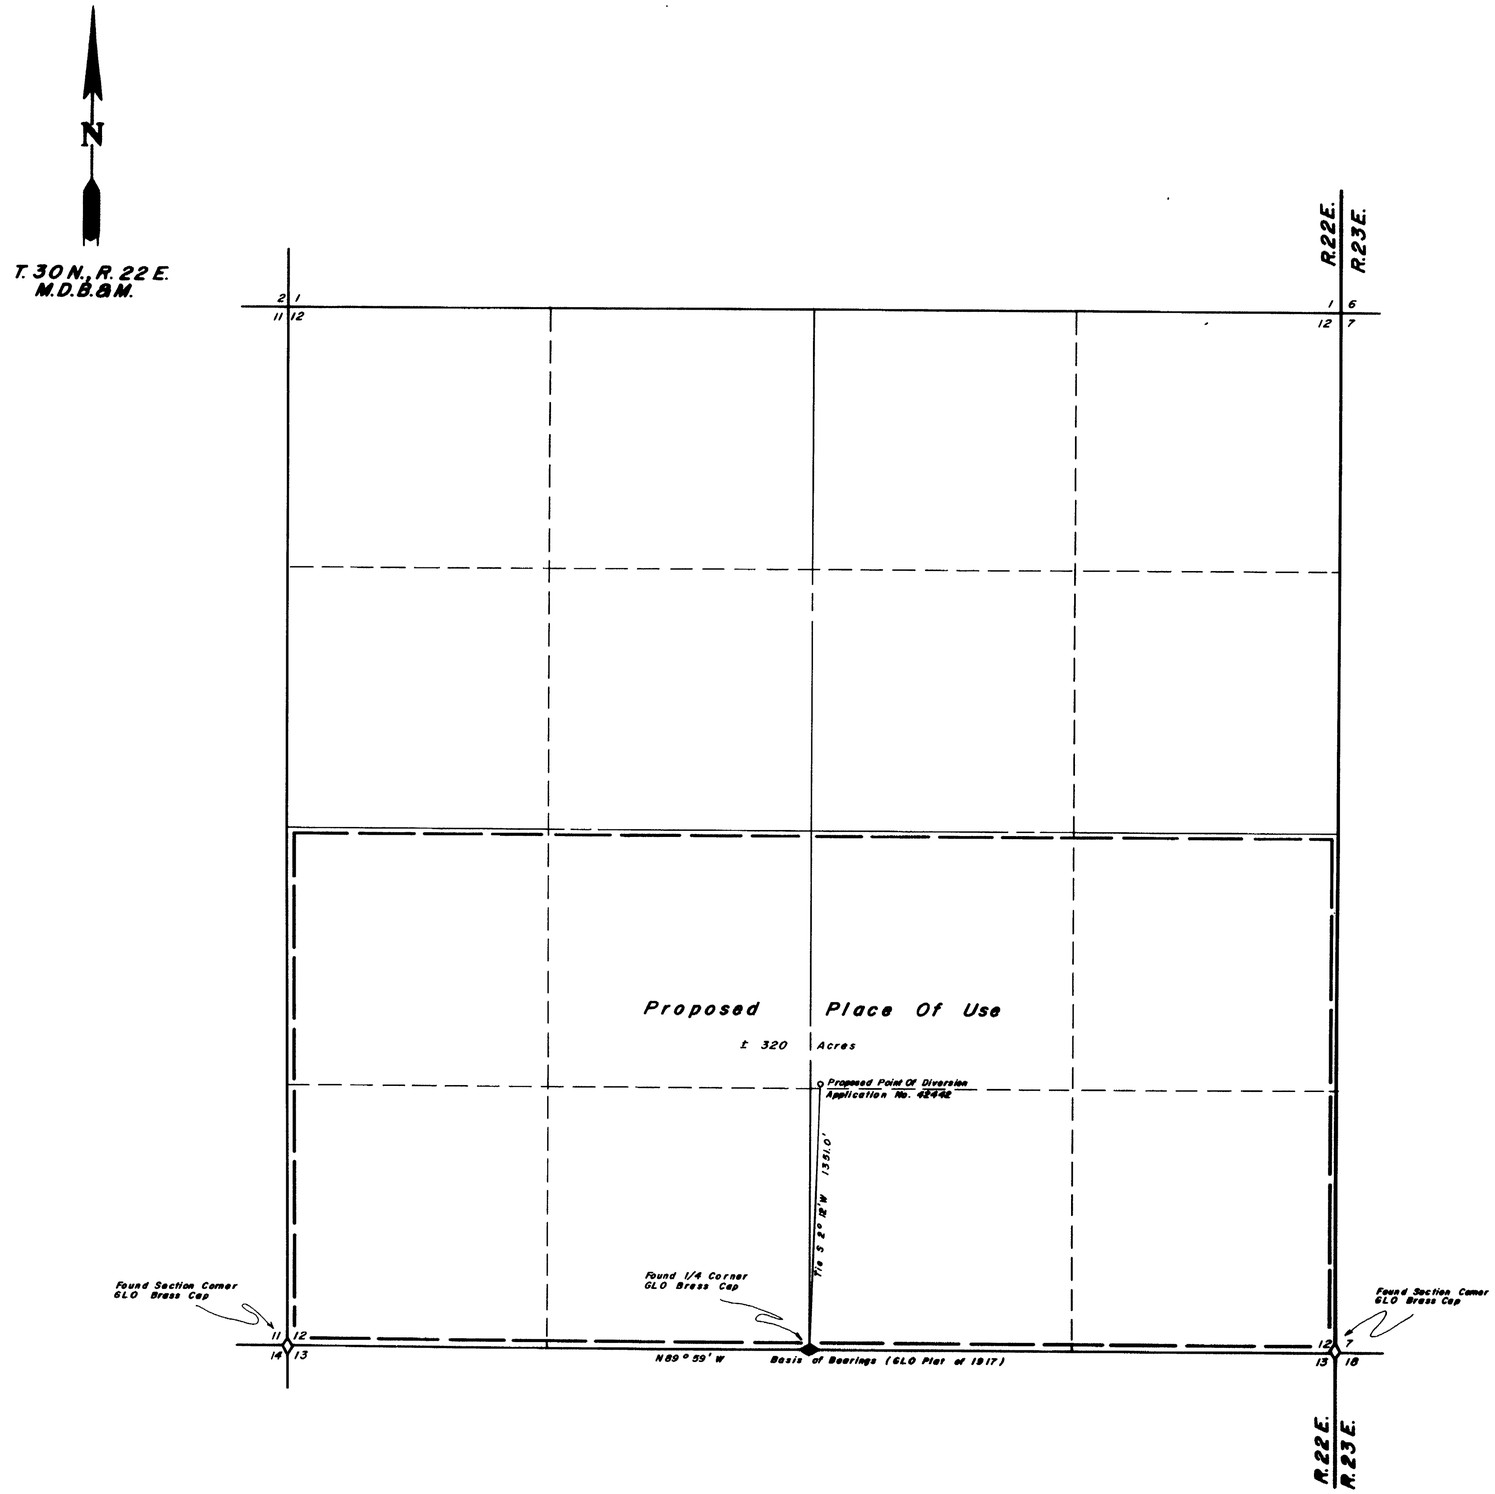

State of Nevada
County of Humboldt } S.S.

I, John H. Milton III, being first duly sworn, depose and say that this map, consisting of one sheets, has been correctly drawn from field notes of a survey made by me during September, 1980, that it truly and correctly represents the location and extent of the works used to divert water from underground in Washoe County by Adell Newsom for irrigation & domestic purposes, that the proposed point of diversion, the approximate location and size of the diverting channel, all reservoirs or basins, the locations and names of all other works which will cross or connect with the proposed works, and the boundary of all lands, showing by 40-acre subdivisions the areas proposed to be irrigated, are fully and correctly designated thereon.

John H. Milton III
State Water Right Surveyor No. 573

REGISTERED LAND SURVEYOR-STATE OF NEVADA
JOHN H. MILTON III
No. 6271

Subscribed and sworn to before me this 17th day of October 1980.

Robyn Faldwell
Notary

DESERT MOUNTAIN SURVEYING COMPANY
State of Nevada
County
My commission expires Mar. 8, 1981

Scale 1" = 400'

400 0 400 800 1200 1600

FILED
OCT 20 1980
STATE ENGINEER'S OFFICE

OFFICE
STATE ENGINEER
1980 OCT 20 PM 2 18

Desert Mountain Surveying Company
146 West Second Street
Winnemucca, Nevada 89445

Map To Accompany Application
To Appropriate Water Under Appl. 42442
By Adell Newsom
From Underground
For Irrigation & Domestic Purposes

Washoe Nevada

42442