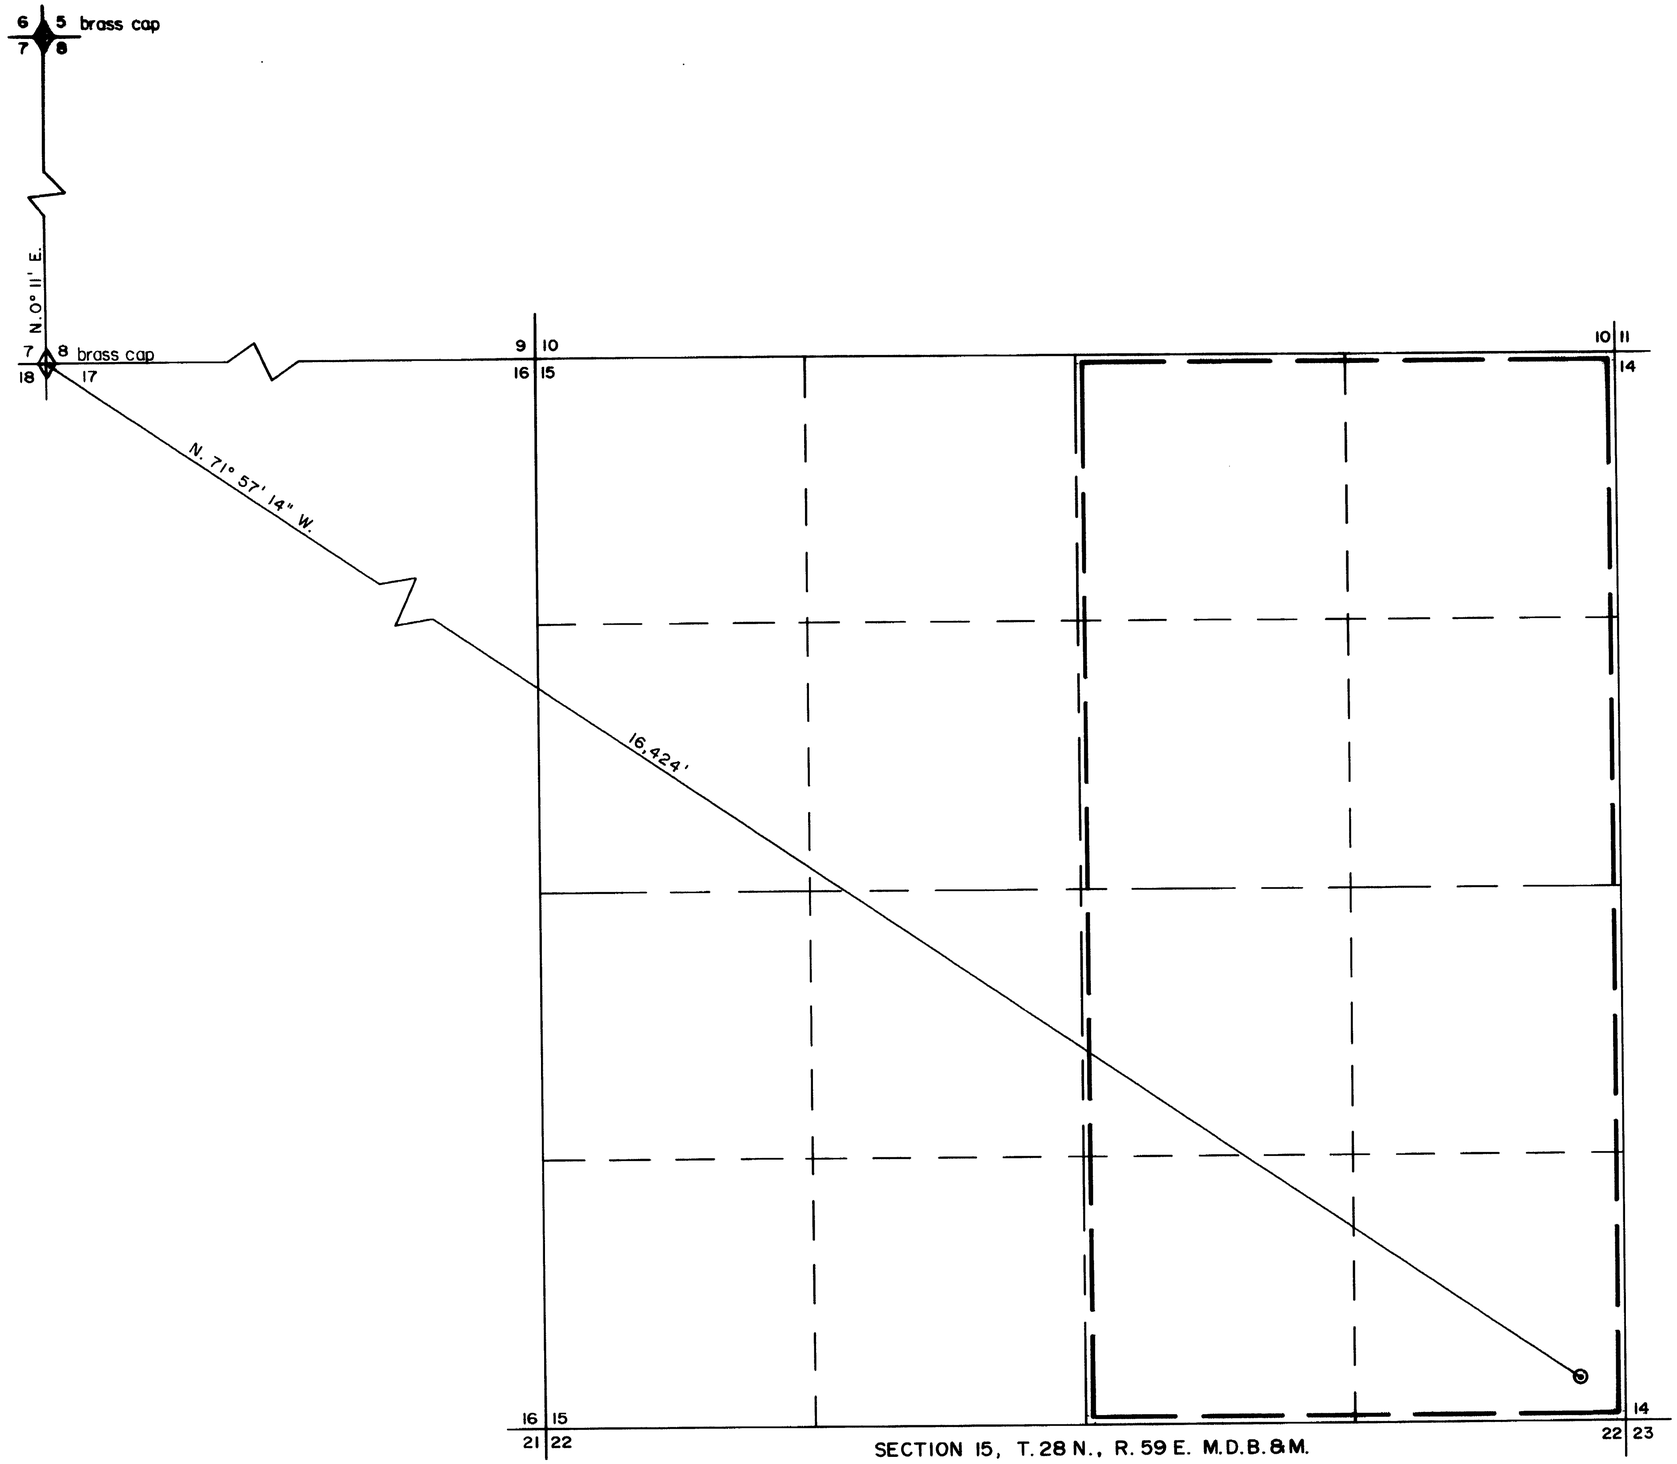

I, JAMES P. HADDAN, BEING FIRST DULY SWORN, DEPOSE AND SAY THAT THIS MAP, CONSISTING OF ONE SHEET HAS BEEN CORRECTLY DRAWN TO THE DESIGNATED SCALE FROM MAPS ON RECORD IN THE STATE ENGINEER'S OFFICE, BLM TOWNSHIP SURVEYS, AND FIELD NOTES OF A SURVEY MADE UNDER MY SUPERVISION, BETWEEN THE 5TH DAY OF OCTOBER AND THE 12TH DAY OF OCTOBER, 1980; THAT IT TRULY AND CORRECTLY REPRESENTS THE LOCATION OF THE PROPOSED WORKS TO DIVERT WATER FROM UNDERGROUND SOURCES IN ELKO COUNTY, BY ERMA MYERS FOR IRRIGATION PURPOSES; THAT THE PROPOSED POINT OF DIVERSION AND THE BOUNDARY OF ALL LANDS; SHOWING BY 40 ACRE SUBDIVISIONS THE AREAS WHERE THE WATER IS TO BE USED, ARE FULLY AND CORRECTLY DESIGNATED HEREON.

James P. Haddan

STATE WATER RIGHTS SURVEYOR NO. 575

SUBSCRIBED AND SWORN TO BEFORE ME THIS 13th DAY OF December, 1980.

Diane E. Haddan

N

SCALE – 1" = 400'

400 300 200 100 0 400 800 1200

FILED
FEB 9 1981
STATE ENGINEER'S OFFICE

42456

OFFICE
STATE ENGINEER
FEB 9 PM 2 04

1980 DEC 15 PM 4 00

MAP TO ACCOMPANY APPLICATION 42456 TO APPROPRIATE WATER FOR IRRIGATION PURPOSES BY ERMA MYERS FROM AN UNDERGROUND SOURCE IN ELKO COUNTY, NEVADA

42456