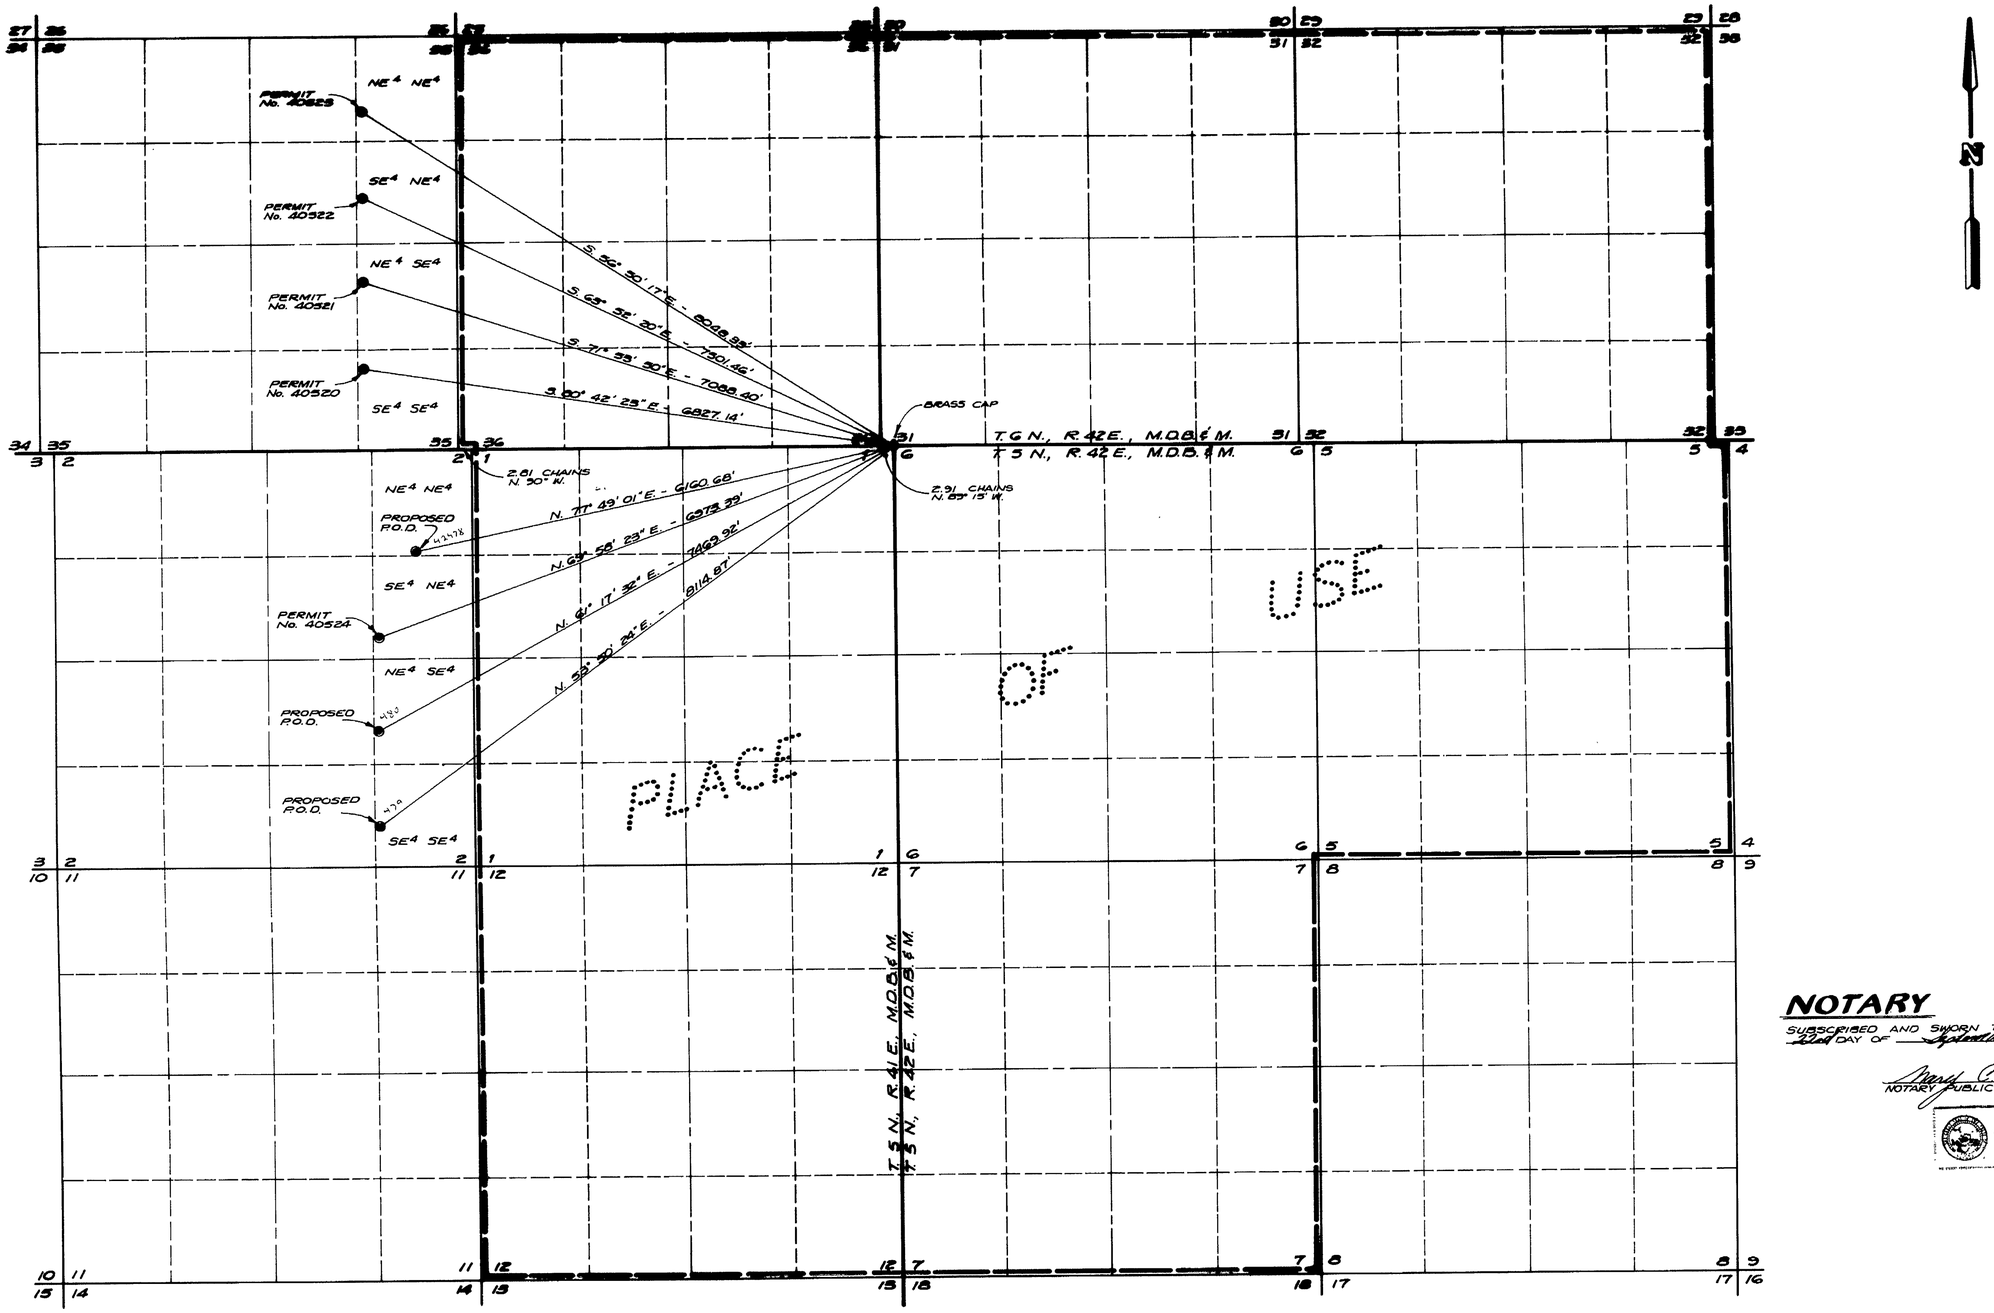

NOTARY

SUBSCRIBED AND SWORN TO BEFORE ME THIS 22nd DAY OF September, 1980.

Mary C. Gardner
NOTARY PUBLIC IN AND FOR NEVADA

MARY GARDNER
Notary Public - State of Nevada
Washoe County
Expires [illegible]

BASIS OF BEARING

DEPENDENT RESURVEY OF SEC. 6, T. 5 N., R. 42 E., M.D.B. & M. ON MARCH 22, 1971, BY GOODSON AND HARRIS AND SURVEY OF T. 5 N., R. 41 E., M.D.B. & M. ON MAY 31, 1881.

SURVEYOR

I, DAVID M. BOYER, BEING FIRST DULY SWORN DEPOSE AND SAY THAT THIS MAP CONSISTING OF 1 SHEET HAS BEEN CORRECTLY DRAWN TO THE DESIGNATED SCALE FROM FIELD NOTES OF A SURVEY MADE BY ME (OR UNDER MY SUPERVISION AND DIRECTION), BETWEEN THE 18 DAY OF SEPT. AND THE 19 DAY OF SEPT., 1980, THAT IT TRULY AND CORRECTLY REPRESENTS THE PROPOSED LOCATION AND EXTENT OF THE WORKS USED TO DIVERT WATER FROM UNDERGROUND SOURCES IN NYE COUNTY BY THE ANACONDA COMPANY FOR MINING, MILLING AND DOMESTIC PURPOSES.

David M. Boyer
DAVID M. BOYER
STATE WATER RIGHTS SURVEYOR # 538

0 1000 2000 3000 4000 5000
SCALE 1" = 1000'

40521-23

MAP TO ACCOMPANY APPLICATIONS TO CHANGE THE POINTS OF DIVERSION OF PERMITS 40521, 40522 & 40523 FOR MILLING, MINING AND DOMESTIC PURPOSES FROM UNDERGROUND SOURCES BY THE ANACONDA COMPANY IN NYE COUNTY, NEVADA

SUMMIT

FILED
SEP 23 1980
STATE ENGINEER'S OFFICE

OFFICE
STATE ENGINEER
[illegible]