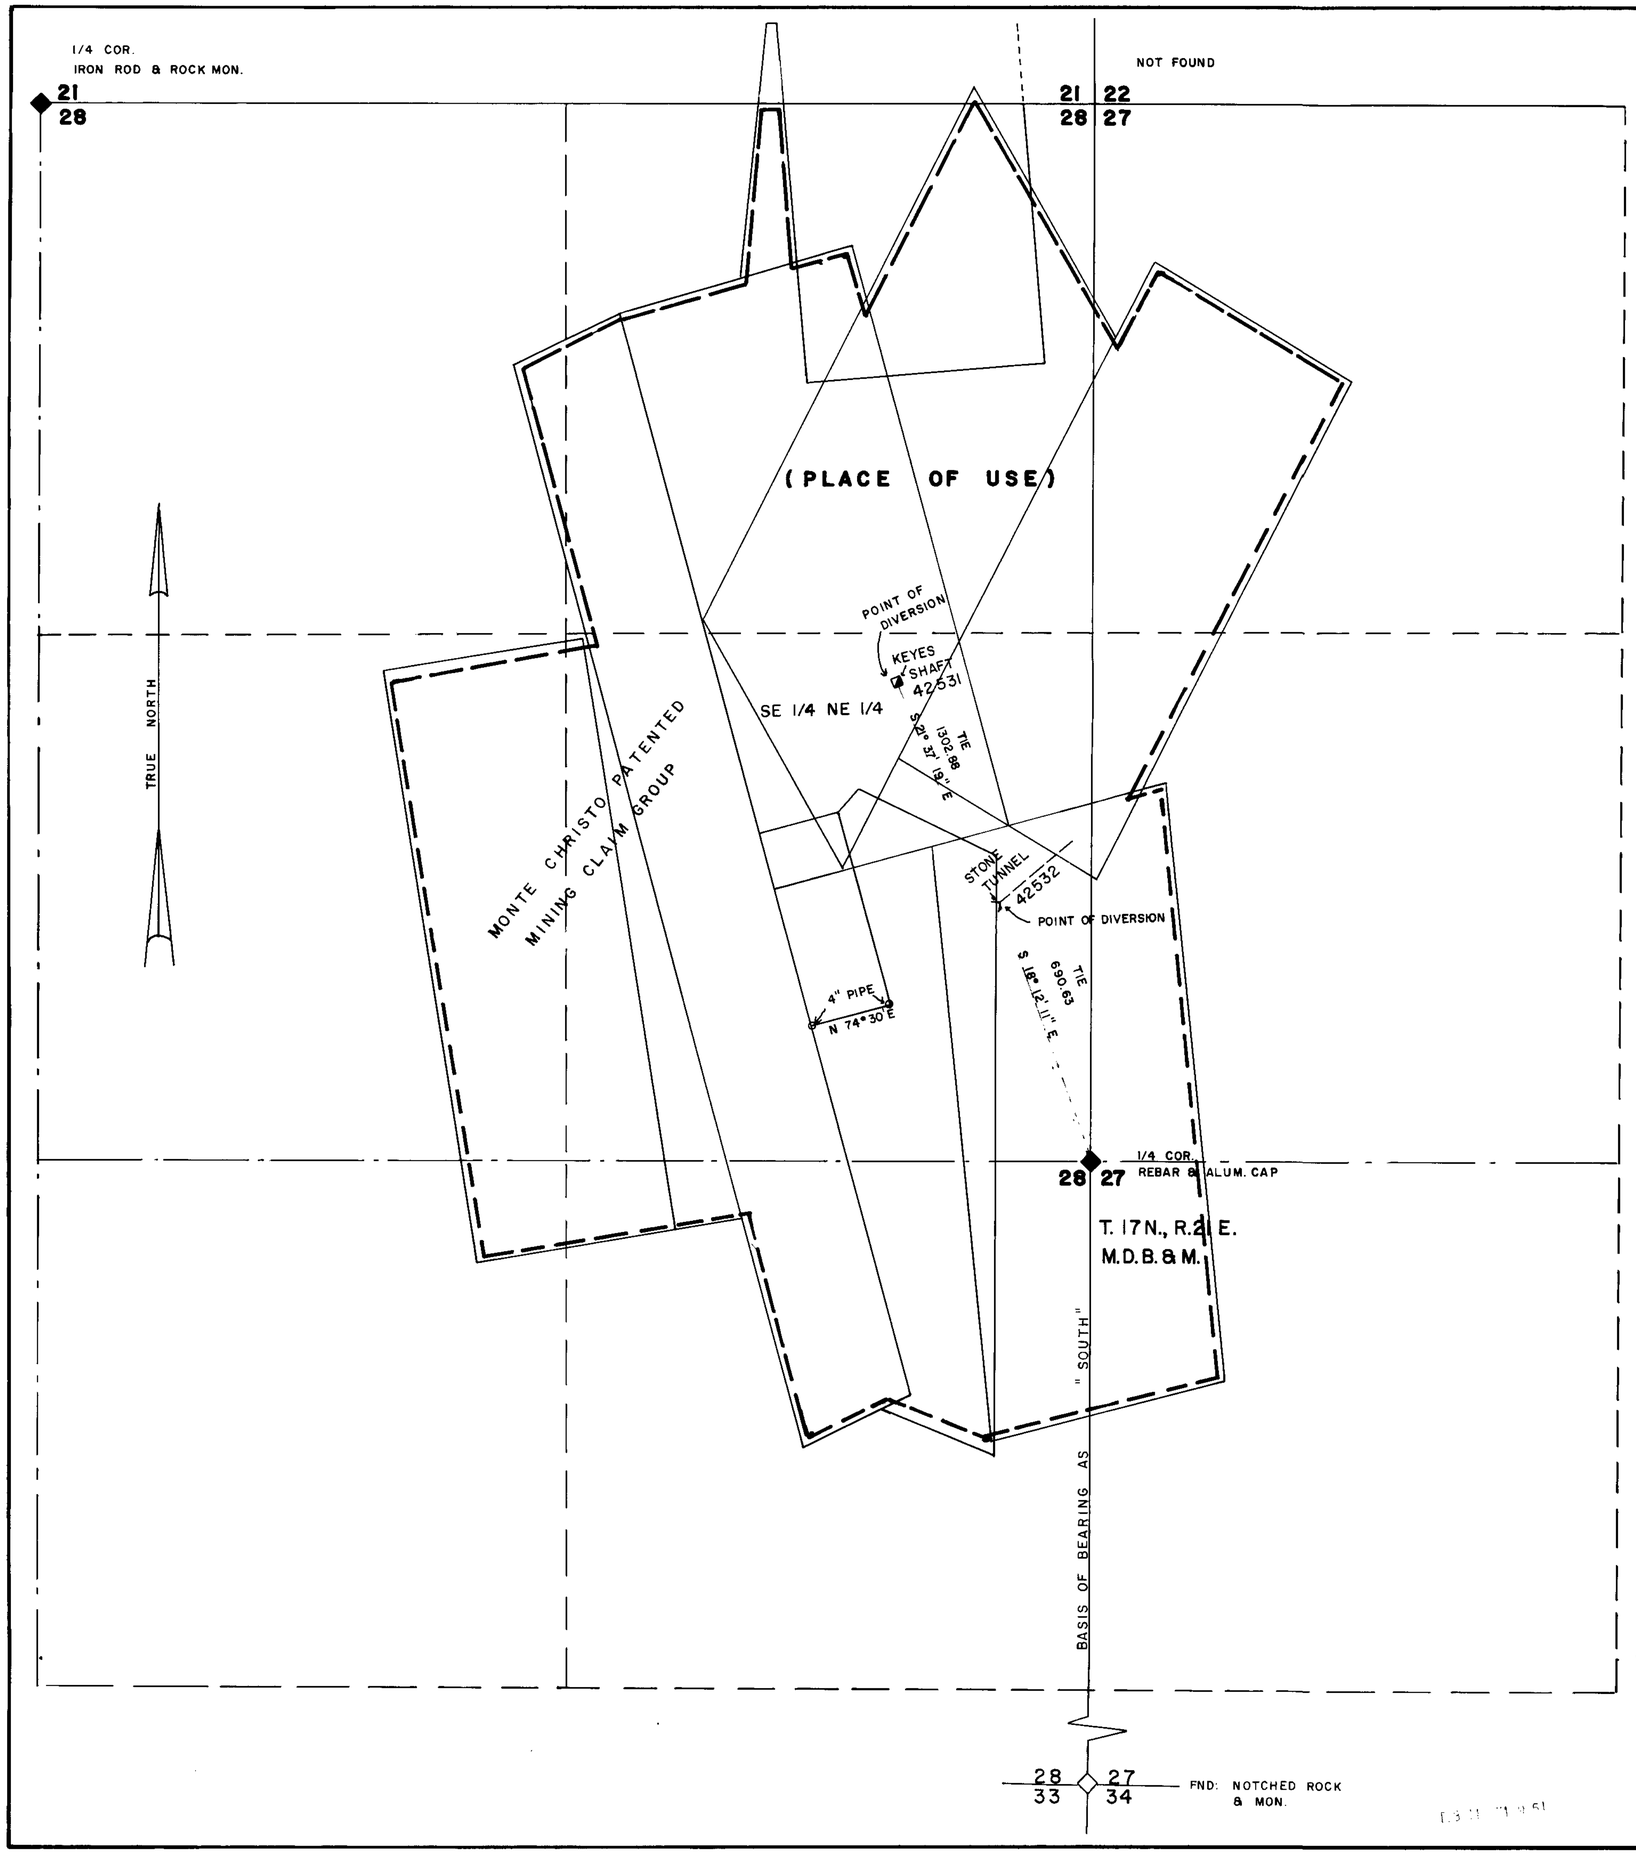

STATE of NEVADA }
CARSON CITY } s.s.

I, Greg Hess, being first duly sworn, depose and say that this map, consisting of one sheet, has been correctly drawn to the designated scale from field notes of a survey made by me on the 19th day of September, 1980; that it truly and correctly represents the proposed location and extent of the works used to divert water from the Keyes Shaft and Stone Tunnel in Storey County, by New Monte Christo Mining Corp., and R.R.I. Joint Venture for mining, milling, & domestic purposes. That the proposed point of diversion, the location of the mine & mill, the approximate size and capacity of the diverting conduit, and the location and names of all other works or streams which are crossed by or connected with said works, are fully and correctly designated hereon.

State Water Right Surveyor

Subscribed and sworn to before me this ___ day of _____, 1980.

SCALE - 1" = 200'

0 50 100 200 400 600 800 1000

42531-32

OFFICE
STATE ENGINEER
1980 SEP 26 AM 10 25

2-11-81
FILED
FEB 11 1981
STATE ENGINEER'S OFFICE

MAP TO ACCOMPANY APPLICATION
TO APPROPRIATE WATER FOR
MINING, MILLING, & DOMESTIC
BY NEW MONTE CHRISTO MINING CORP.,
& R.R.I. JOINT VENTURE
FROM KEYES SHAFT & STONE TUNNEL
(UNDERGROUND) (SPRING)

42532 42531